



PROPOSED LIGHT POLES WILL BE RELOCATED WITHIN THE EASEMENT AREA TO AVOID CONFLICTS WITH EXISTING PBCWUD UTILITIES. REVISED LIGHTING PLANS SHOWING THE FINAL POLE LOCATIONS ARE PENDING.

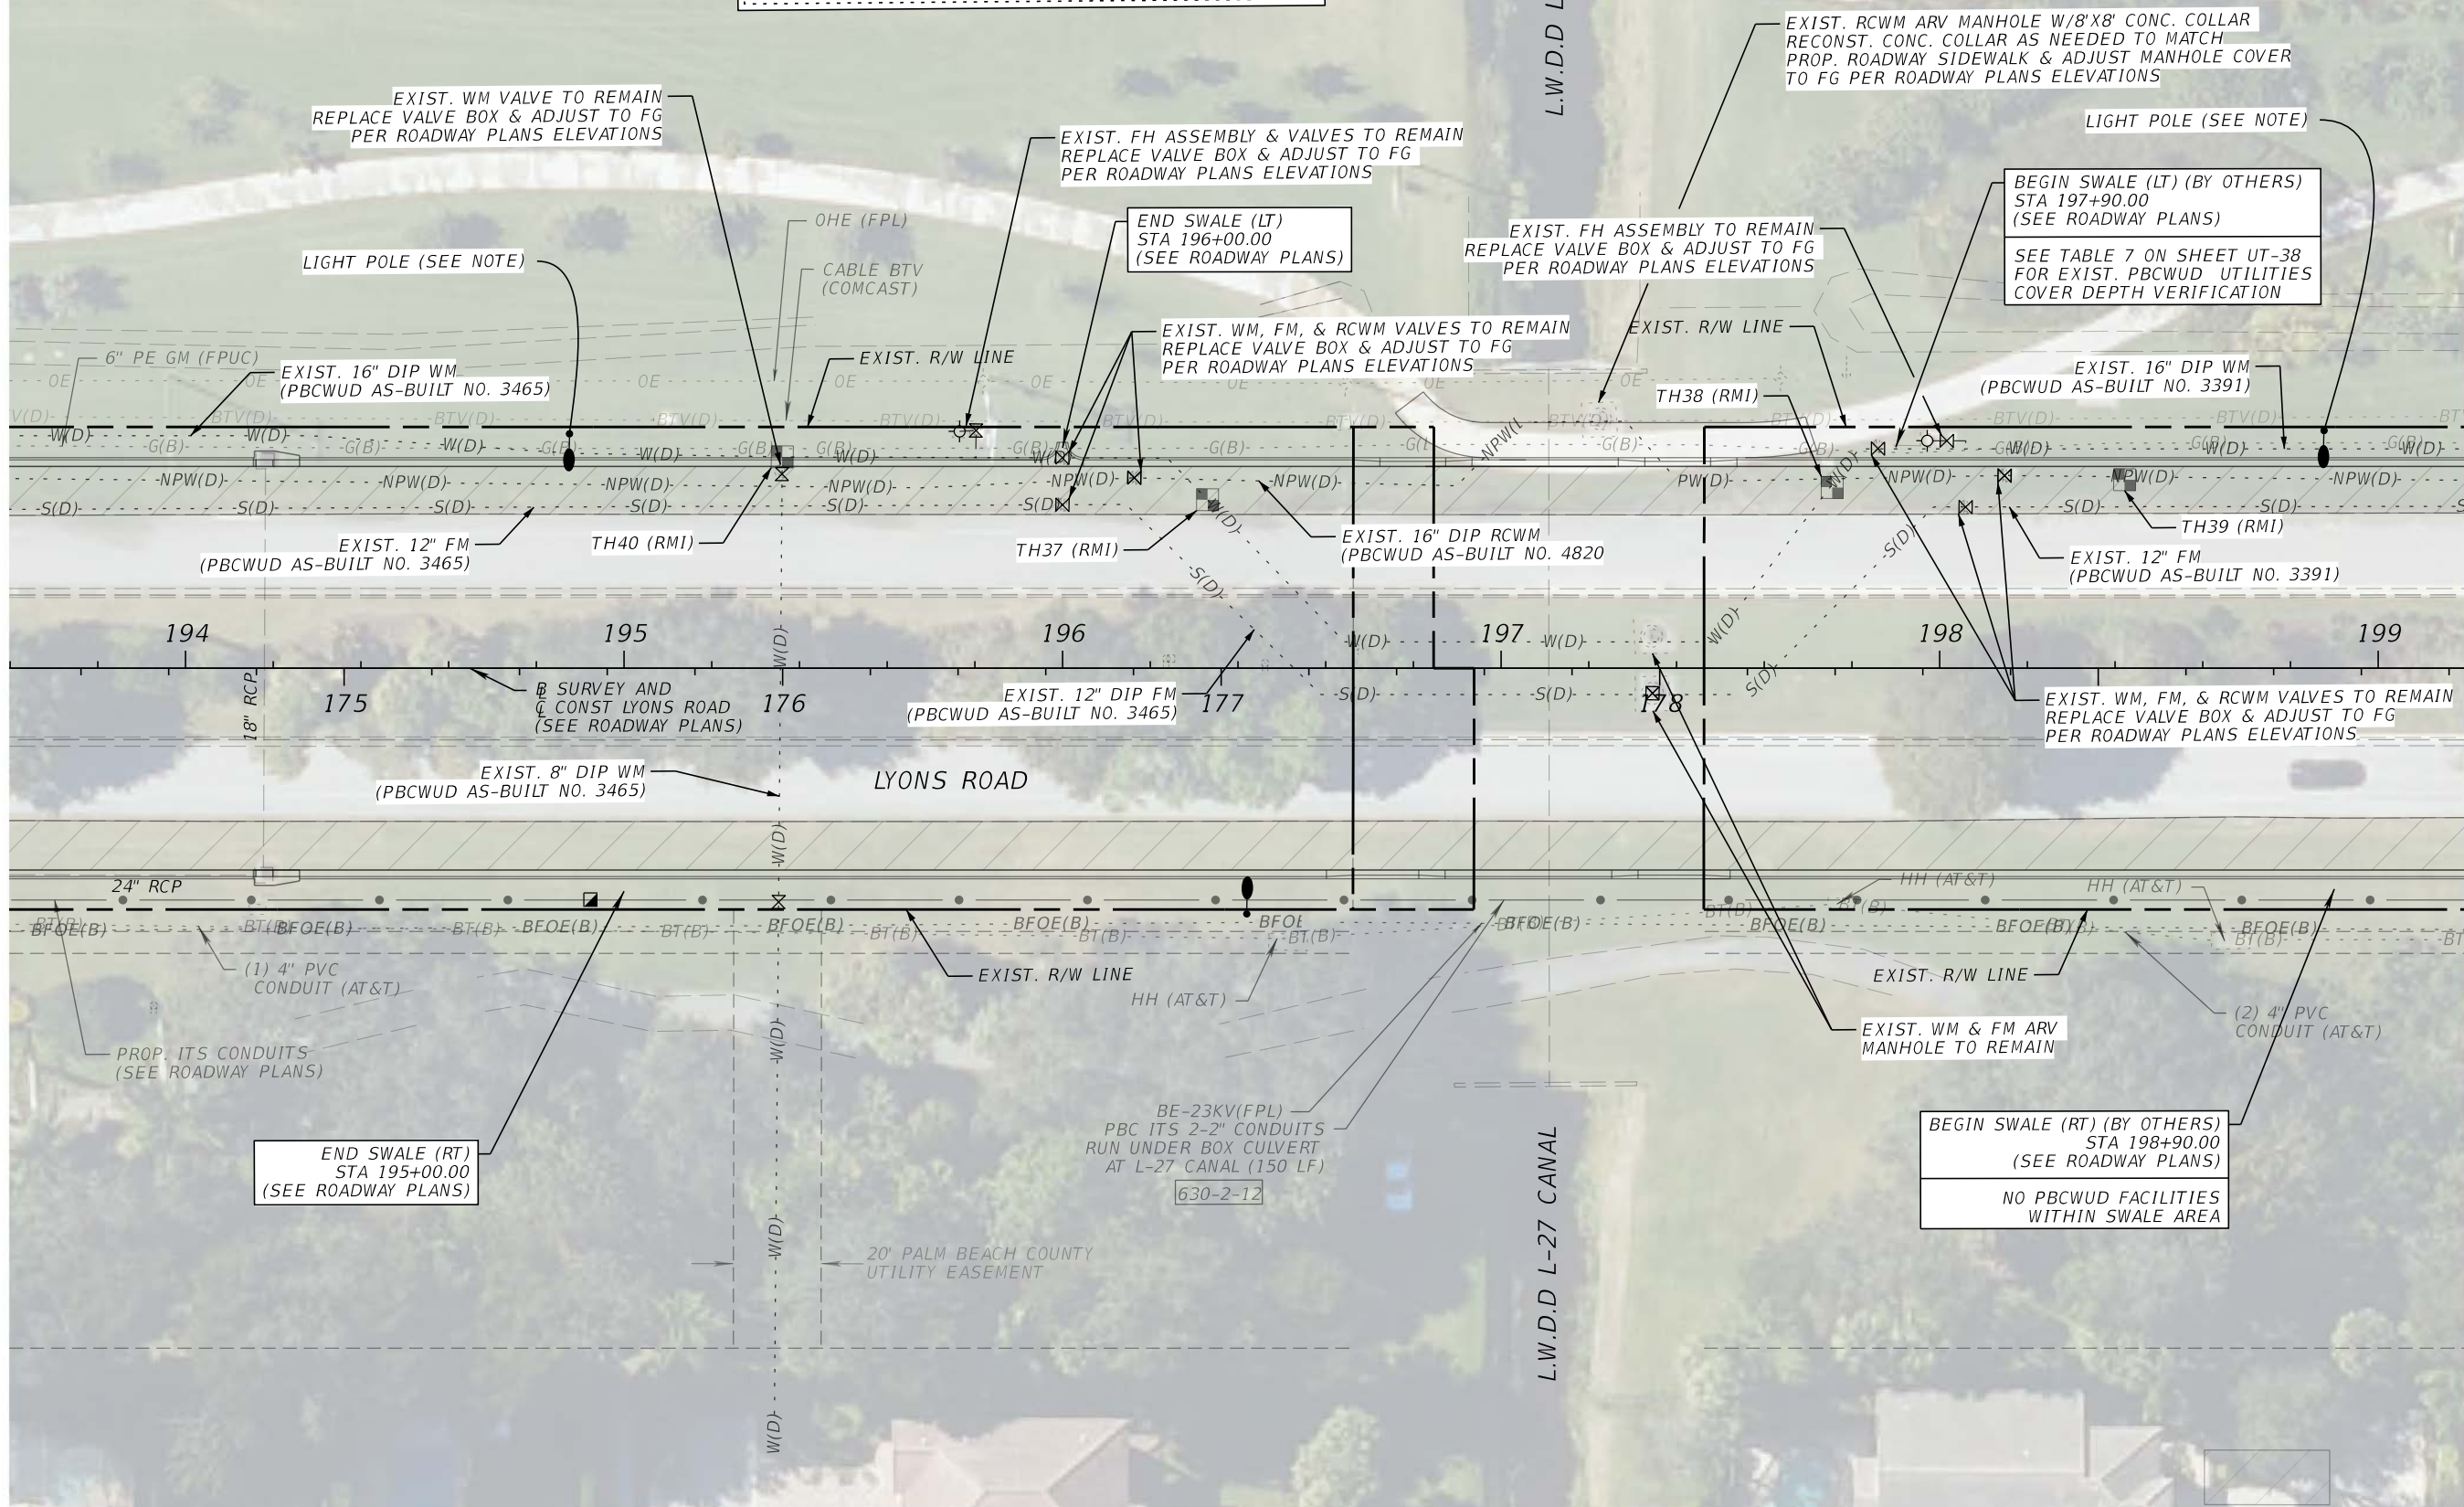

THE OFFICIAL RECORD OF THIS SHEET IS THE ELECTRONIC FILE DIGITALLY SIGNED AND SEALED UNDER RULE 61G15-23.004, F.A.C.




NO.	REVISION	BY	DATE

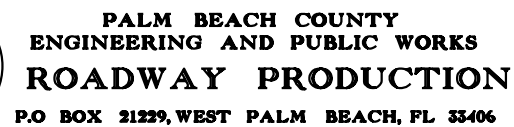

UTILITY PLAN

SHEET: UT-18
OF: UT-69
WUD PROJECT
NO. 24-019

C:\Users\Fenson\Masse Consulting Services\Projects - PBC\ADD FILES\FDOT\WUD LYONS RD\240610-42:19 AM Fenson\Masse Consulting Services\Projects - PBC\ADD FILES\FDOT\WUD LYONS RD\240610-42:19 AM

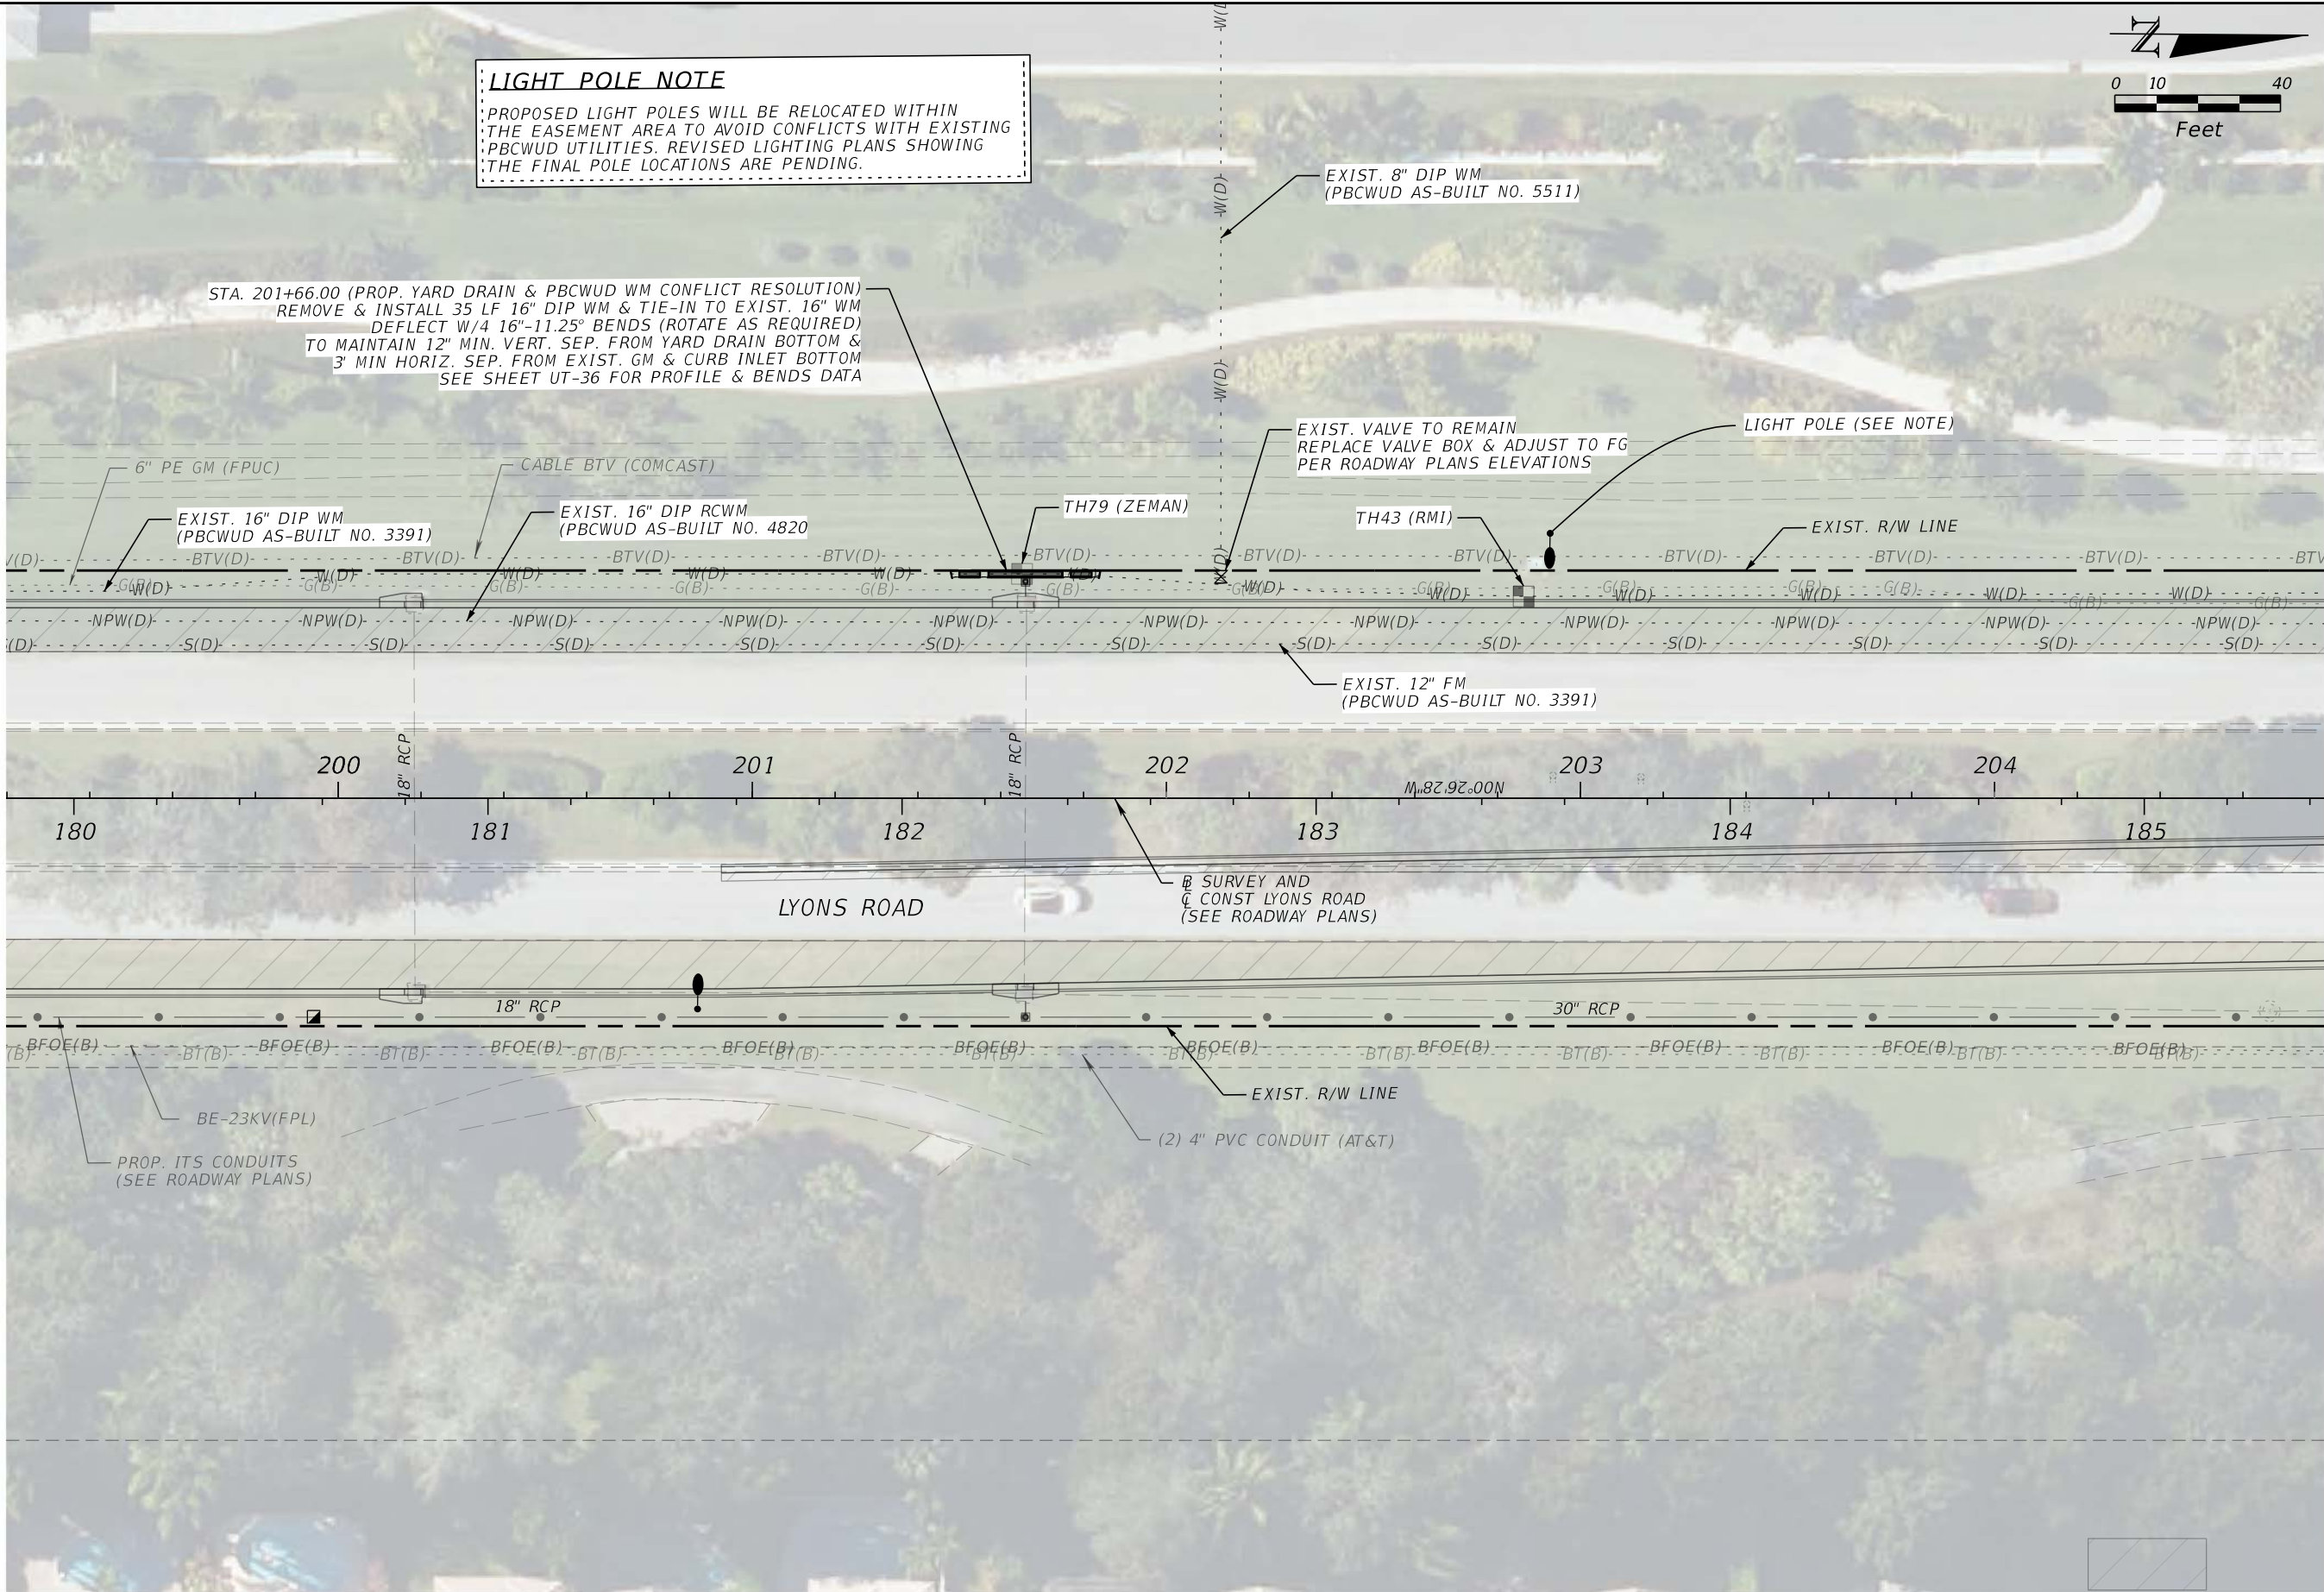

THE OFFICIAL RECORD OF THIS SHEET IS THE ELECTRONIC FILE DIGITALLY SIGNED AND SEALED UNDER RULE 61G15-23.004, F.A.C.



MASSE CONSULTING SERVICES, LLC
PROVIDING COST EFFECTIVE & SAFE DESIGNS

MASSE CONSULTING SERVICES, LLC
KHAN, MD. ABUL BASHER
PE LICENSE NO.: 53863 & COA 33487
2101 VISTA PARKWAY, SUITE 237
WEST PALM BEACH, FL 33411

NO.	REVISION	BY	DATE



PALM BEACH COUNTY
ENGINEERING AND PUBLIC WORKS
ROADWAY PRODUCTION
P.O. BOX 21229, WEST PALM BEACH, FL 33406

SCALE: 1"=40'

APPROVED: BK

DRAWN: FM

CHECKED: FM

DATE: 08/26

UTILITY PLAN

LYONS ROAD FROM LWDD L-30 CANAL TO BOYNTON BEACH BLVD
(PBCWUD WM, FM, & RCWM UTILITY RELOCATION)



SHEET: UT-19

OF: UT-69

WUD PROJECT
NO. 24-019

C:\Users\FensonMasse\MASSE CONSULTING SERVICES\MCS DRIVE - Documents\PROJECTS - PBC\CADD FILES\FDOT\WUD LIONS RD\92272486
BBB INTERSECTION - CADD UTILITIES BORDER UT-MCS.dgn
FensonMasse
1:30:54 PM

LIGHT POLE NOTE
PROPOSED LIGHT POLES WILL BE RELOCATED WITHIN THE EASEMENT AREA TO AVOID CONFLICTS WITH EXISTING PBCWUD UTILITIES. REVISED LIGHTING PLANS SHOWING THE FINAL POLE LOCATIONS ARE PENDING.

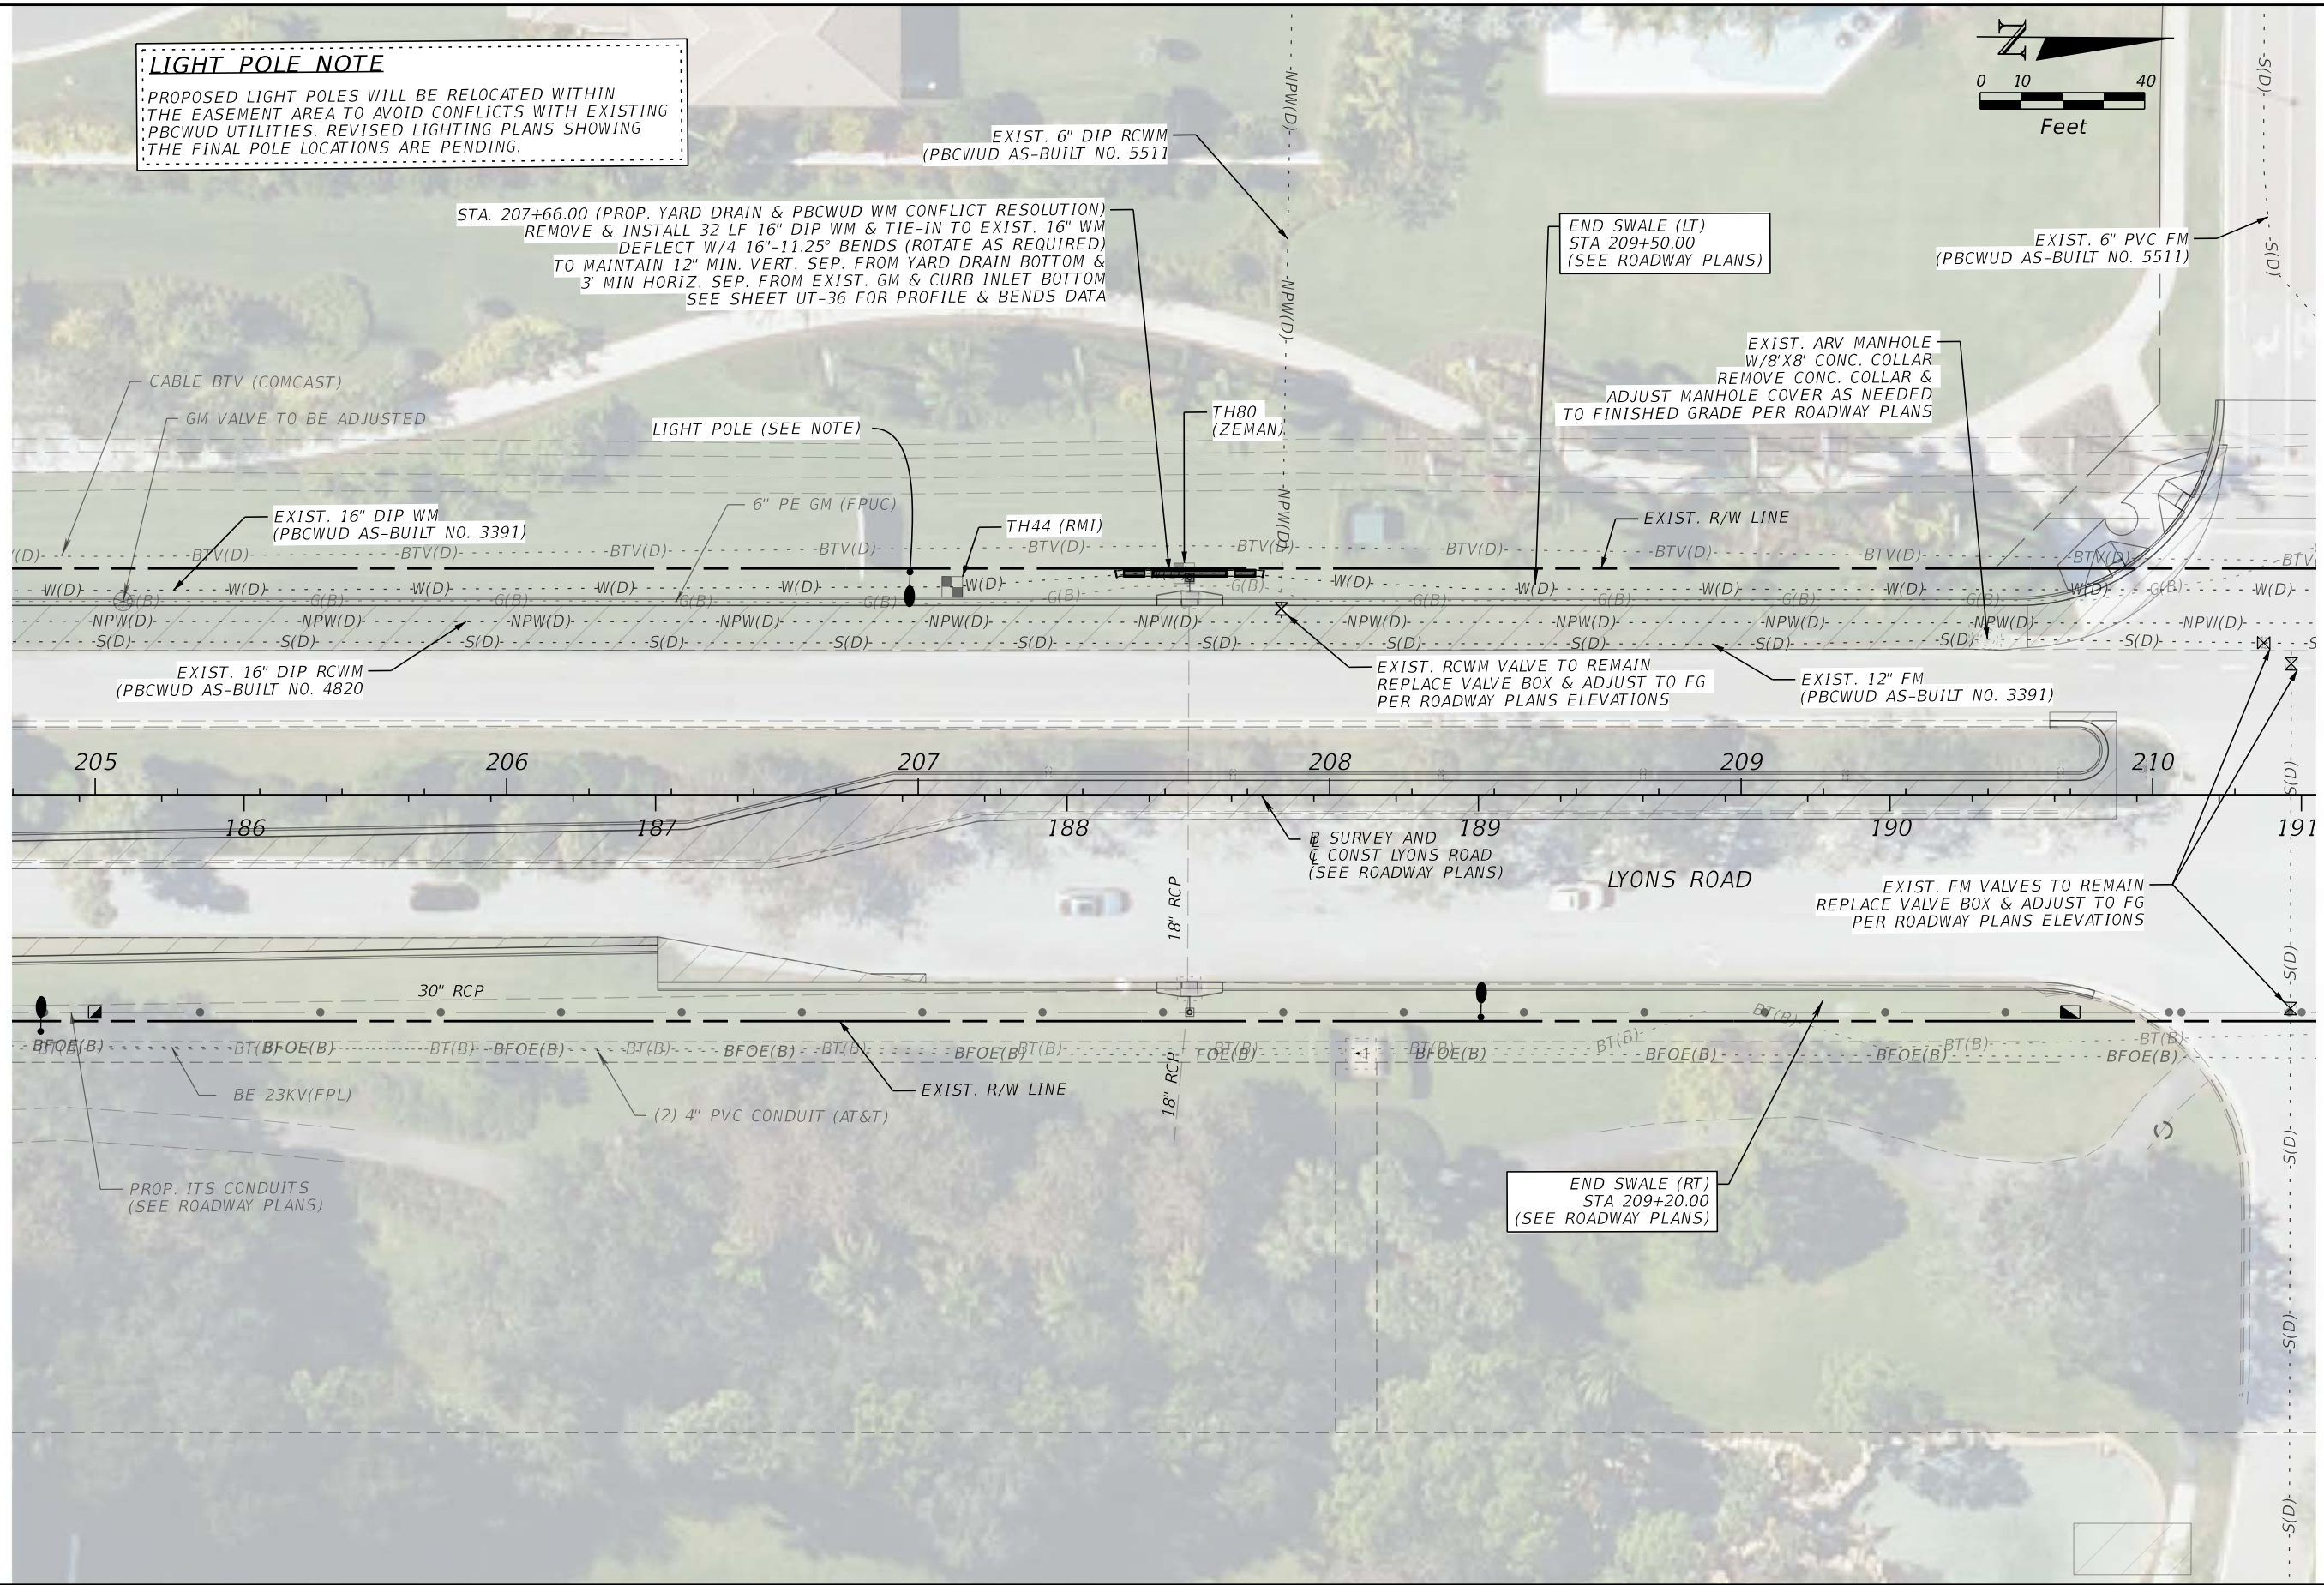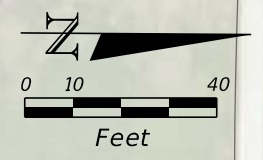



MASSE CONSULTING SERVICES, LLC
Khan, Md. Abul Basher
PE License No.: 53863 & COA 33487
2101 Vista Parkway, Suite 237
West Palm Beach, FL 33411

NO.	REVISION	BY	DATE



PALM BEACH COUNTY
ENGINEERING AND PUBLIC WORKS
ROADWAY PRODUCTION
P.O. BOX 21229, WEST PALM BEACH, FL 33406

SCALE: 1"=40'
APPROVED: BK
DRAWN: FM
CHECKED: FM
DATE: 08/26


UTILITY PLAN

LYONS ROAD FROM LWDD L-30 CANAL TO BOYNTON BEACH BLVD
(PBCWUD WM, FM, & RCWM UTILITY RELOCATION)

SHEET: UT-20
OF: UT-69
WUD PROJECT
NO. 24-019

THE OFFICIAL RECORD OF THIS SHEET IS THE ELECTRONIC FILE DIGITALLY SIGNED AND SEALED UNDER RULE 61G15-23.004, F.A.C.

C:\Users\FensonMasse\MASSE CONSULTING SERVICES\MCS DRIVE - Documents\PROJECTS - PBC\CADD FILES\FDOT\WUD LYONS_RP_212430
BBB INTERSECTION - CADD UTILITIES BORDER UT-MCS.dgn 10:42:31 AM FensonMasse

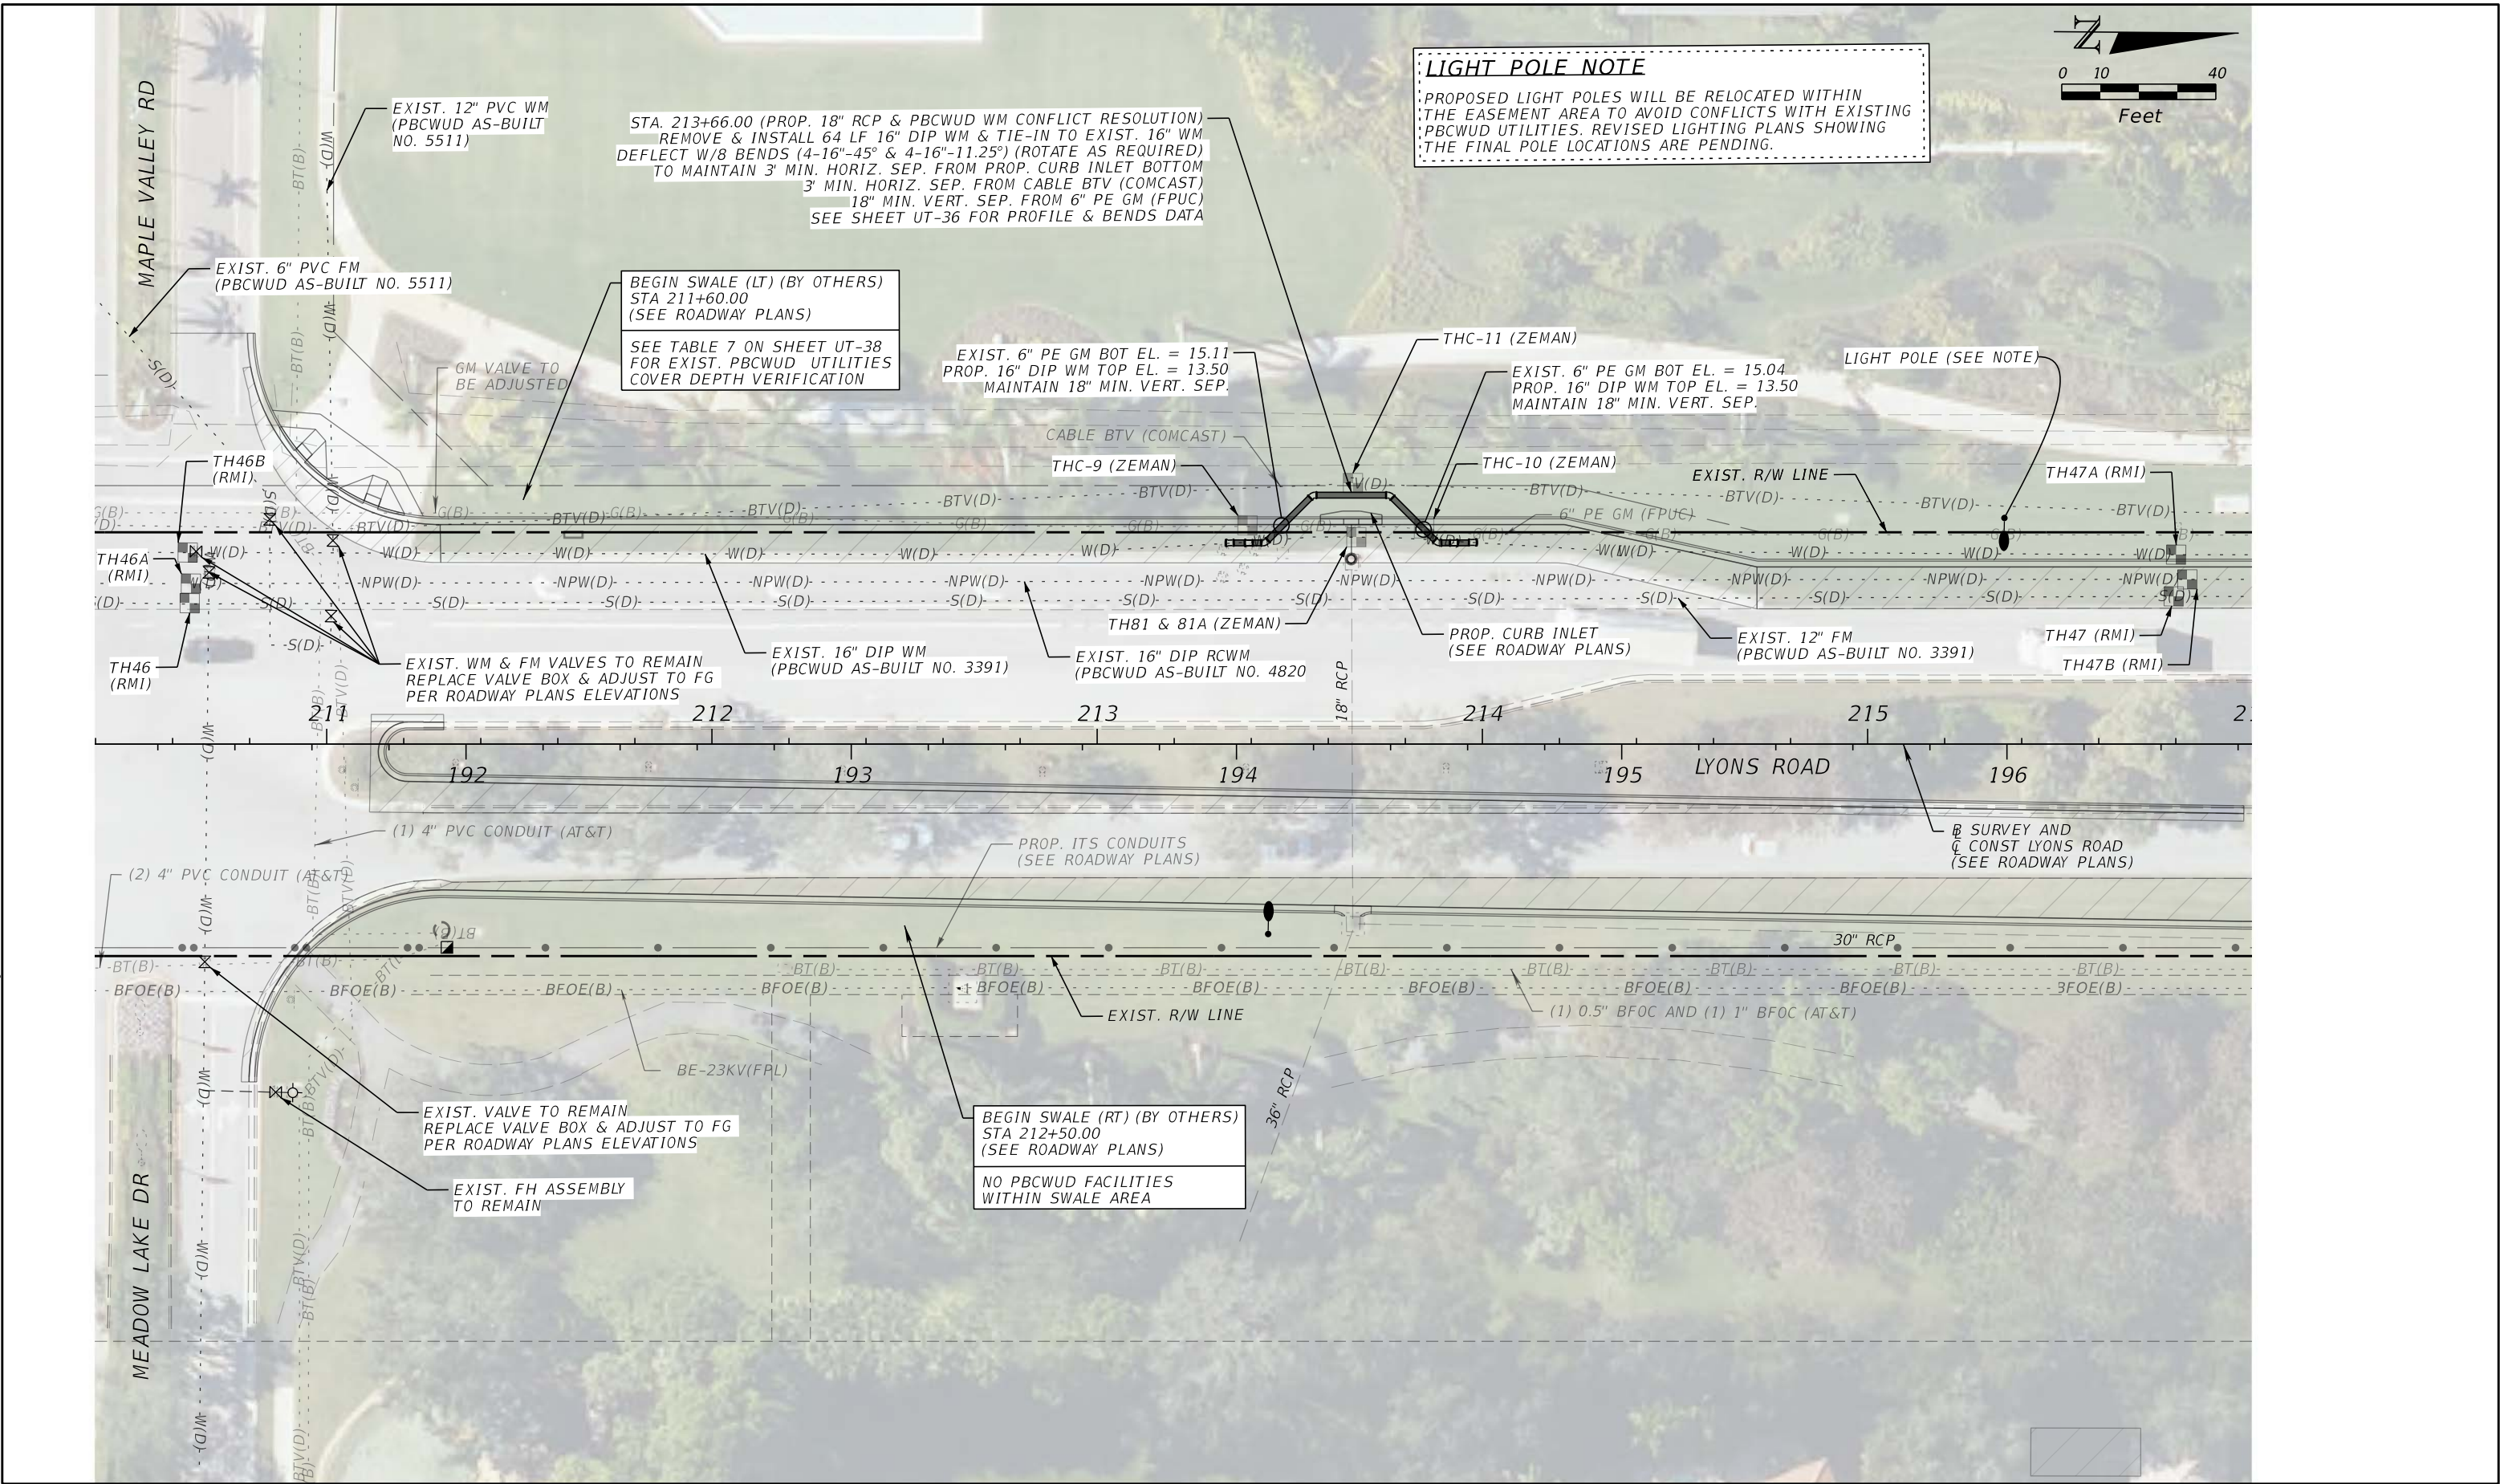



MASSE CONSULTING SERVICES, LLC
KHAN, MD. ABUL BASHER
PE LICENSE NO.: 53863 & COA 33487
2101 VISTA PARKWAY, SUITE 237
WEST PALM BEACH, FL 33411

NO.	REVISION	BY	DATE



PALM BEACH COUNTY
ENGINEERING AND PUBLIC WORKS
ROADWAY PRODUCTION
P.O. BOX 21229, WEST PALM BEACH, FL 33406

SCALE: 1"=40'
APPROVED: BK
DRAWN: FM
CHECKED: FM
DATE: 08/26


UTILITY PLAN

LYONS ROAD FROM LWDD L-30 CANAL TO BOYNTON BEACH BLVD
(PBCWUD WM, FM, & RCWM UTILITY RELOCATION)

SHEET: UT-21
OF: UT-69
WUD PROJECT
NO. 24-019

THE OFFICIAL RECORD OF THIS SHEET IS THE ELECTRONIC FILE DIGITALLY SIGNED AND SEALED UNDER RULE 61G15-23.004, F.A.C.

C:\Users\Fenson\Masse Consulting Services\Projects - PBC\ADD FILES\FDOT\WUD LYONS RD AND BBB INTERSECTION - CADD\Utilities\BORDER\UT-MCS.dgn 10:42:36 AM Fenson\Masse

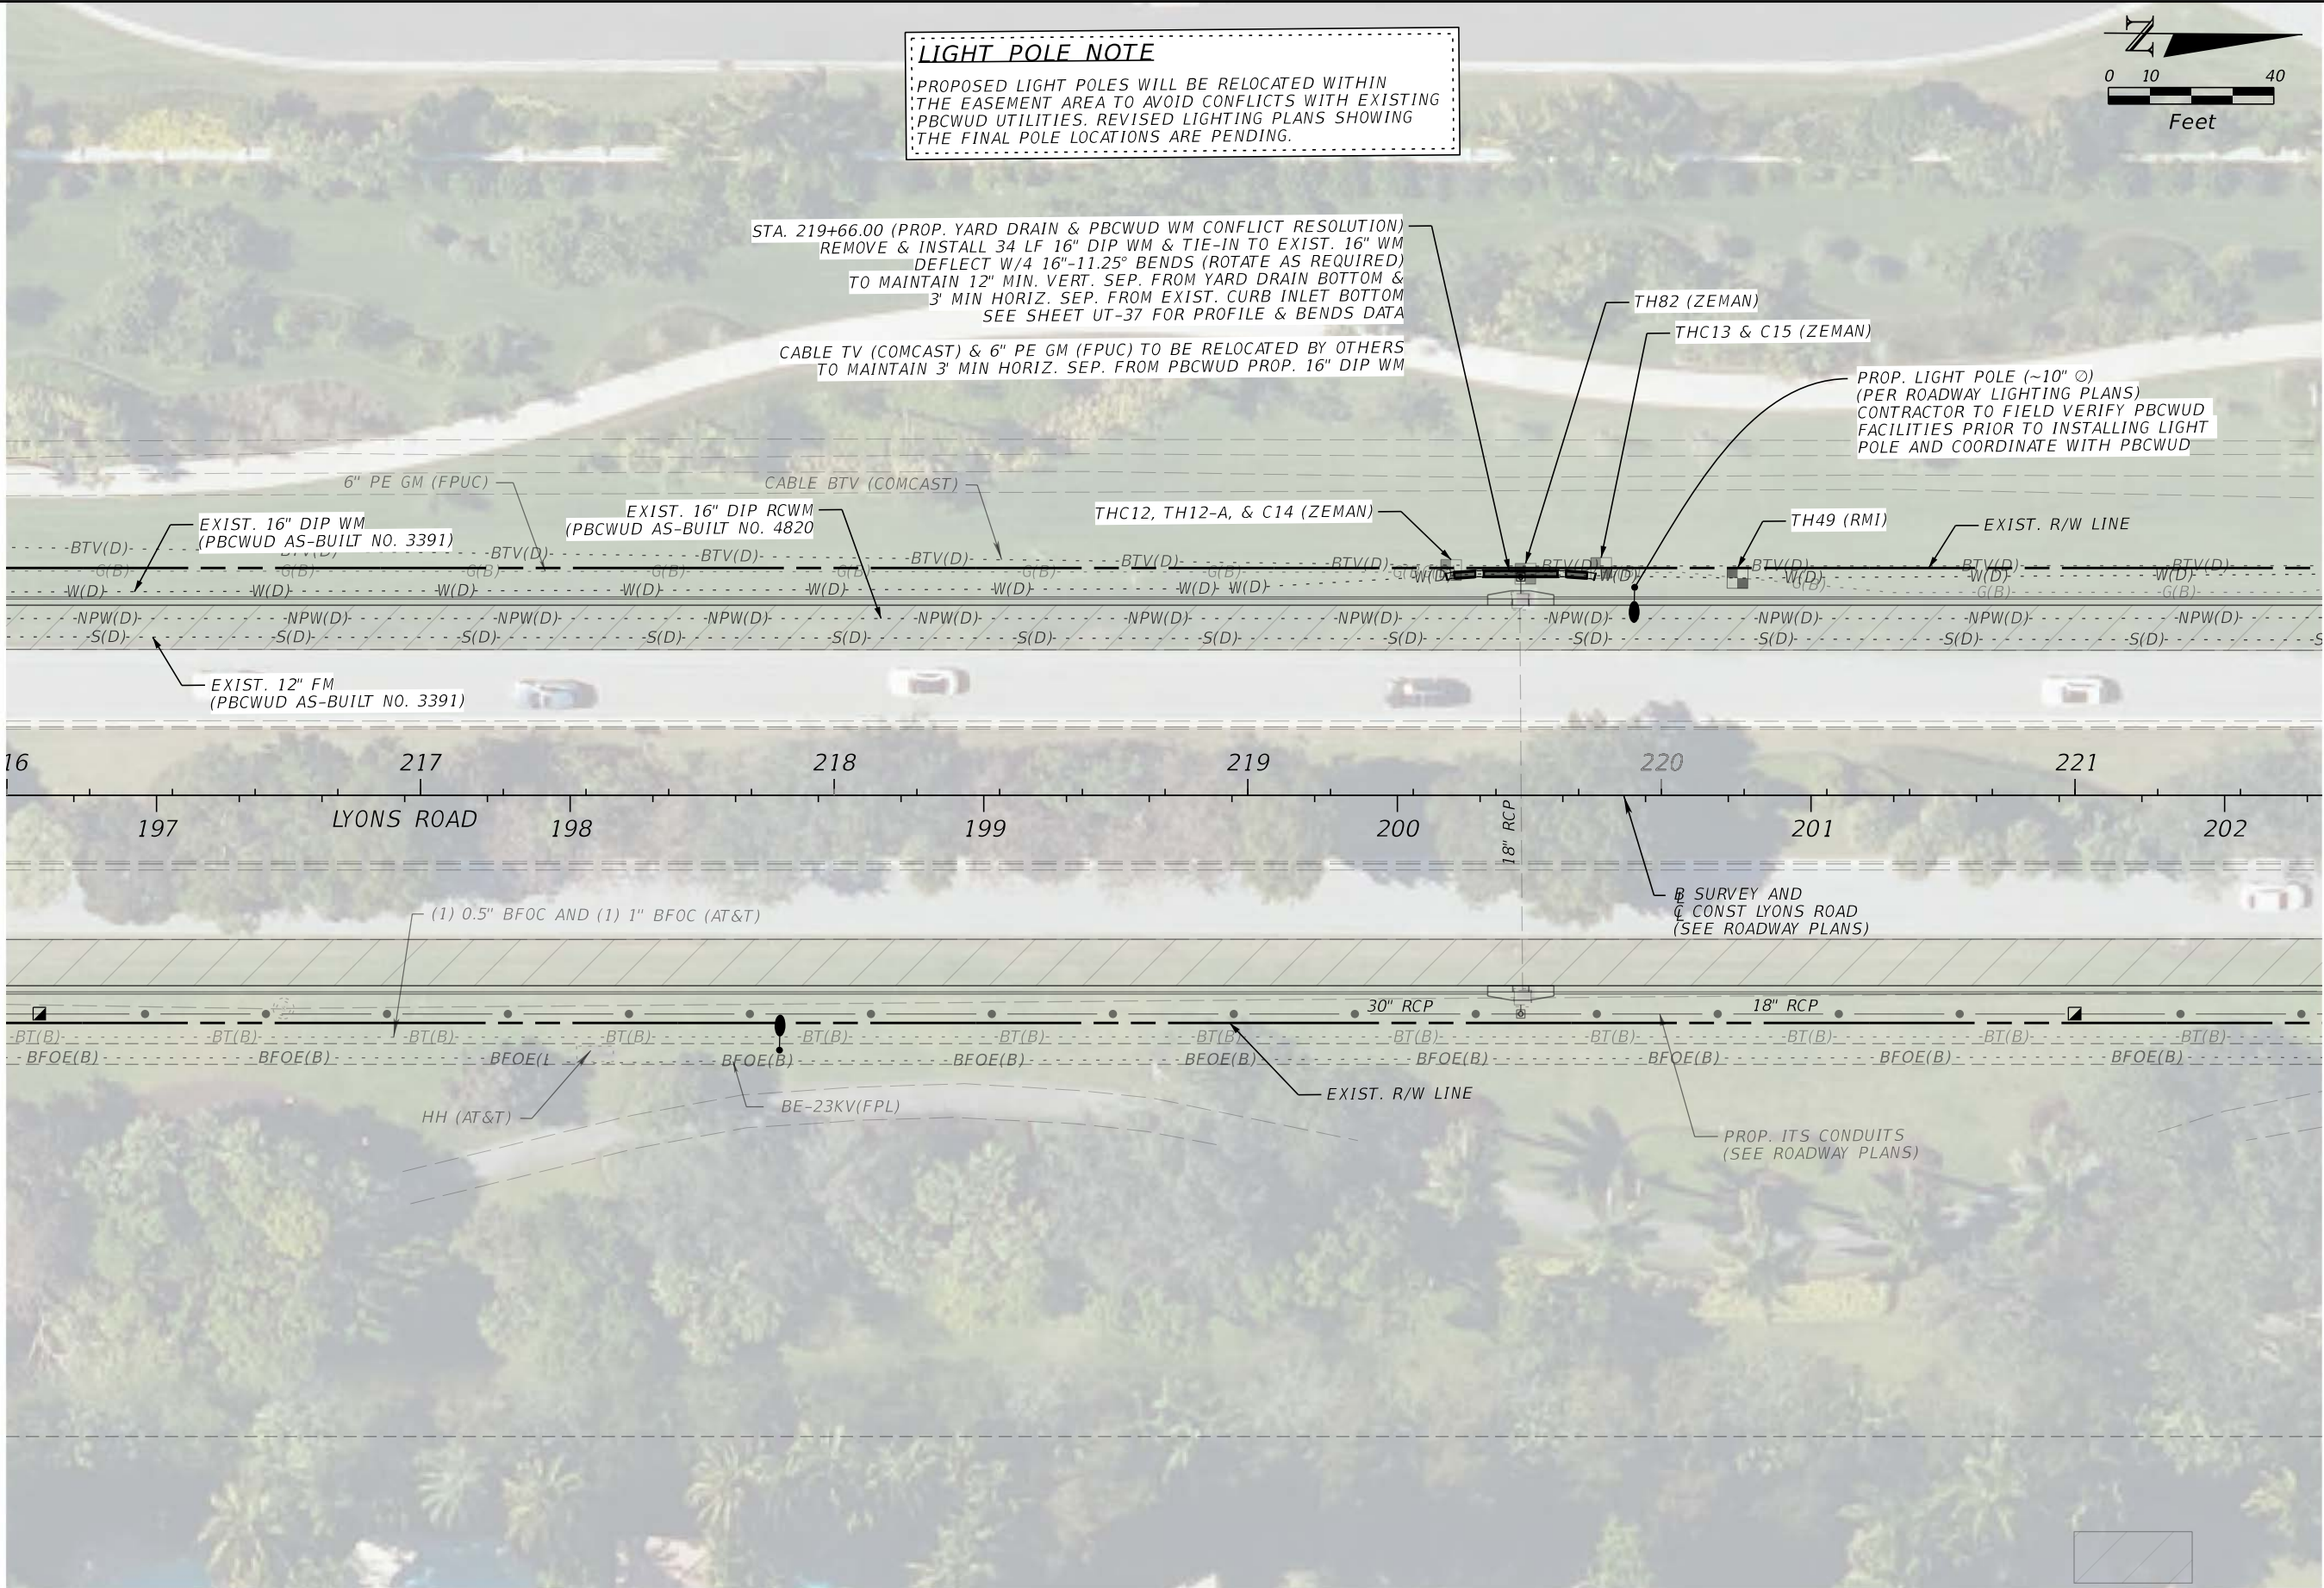



MASSE CONSULTING SERVICES, LLC
PROVIDING COST EFFECTIVE & SAFE DESIGNS

MASSE CONSULTING SERVICES, LLC
KHAN, MD. ABUL BASHER
PE LICENSE NO.: 53863 & COA 33487
2101 VISTA PARKWAY, SUITE 237
WEST PALM BEACH, FL 33411

NO.	REVISION	BY	DATE



PALM BEACH COUNTY
ENGINEERING AND PUBLIC WORKS
ROADWAY PRODUCTION
P.O. BOX 21229, WEST PALM BEACH, FL 33406

SCALE: 1"=40'

APPROVED: BK

DRAWN: FM

CHECKED: FM

DATE: 08/26

UTILITY PLAN

LYONS ROAD FROM LWDD L-30 CANAL TO BOYNTON BEACH BLVD
(PBCWUD WM, FM, & RCWM UTILITY RELOCATION)

SHEET: UT-22



OF: UT-69

WUD PROJECT
NO. 24-019

THE OFFICIAL RECORD OF THIS SHEET IS THE ELECTRONIC FILE DIGITALLY SIGNED AND SEALED UNDER RULE 61G15-23.004, F.A.C.

C:\Users\FensonMasse\MASSE CONSULTING SERVICES\MCS DRIVE - Documents\PROJECTS - PBC\CADD FILES\FDOT\WUD LYONS RD\24-019\240610-42:43 AM FensonMasse 

LIGHT POLE NOTE
PROPOSED LIGHT POLES WILL BE RELOCATED WITHIN THE EASEMENT AREA TO AVOID CONFLICTS WITH EXISTING PBCWUD UTILITIES. REVISED LIGHTING PLANS SHOWING THE FINAL POLE LOCATIONS ARE PENDING.

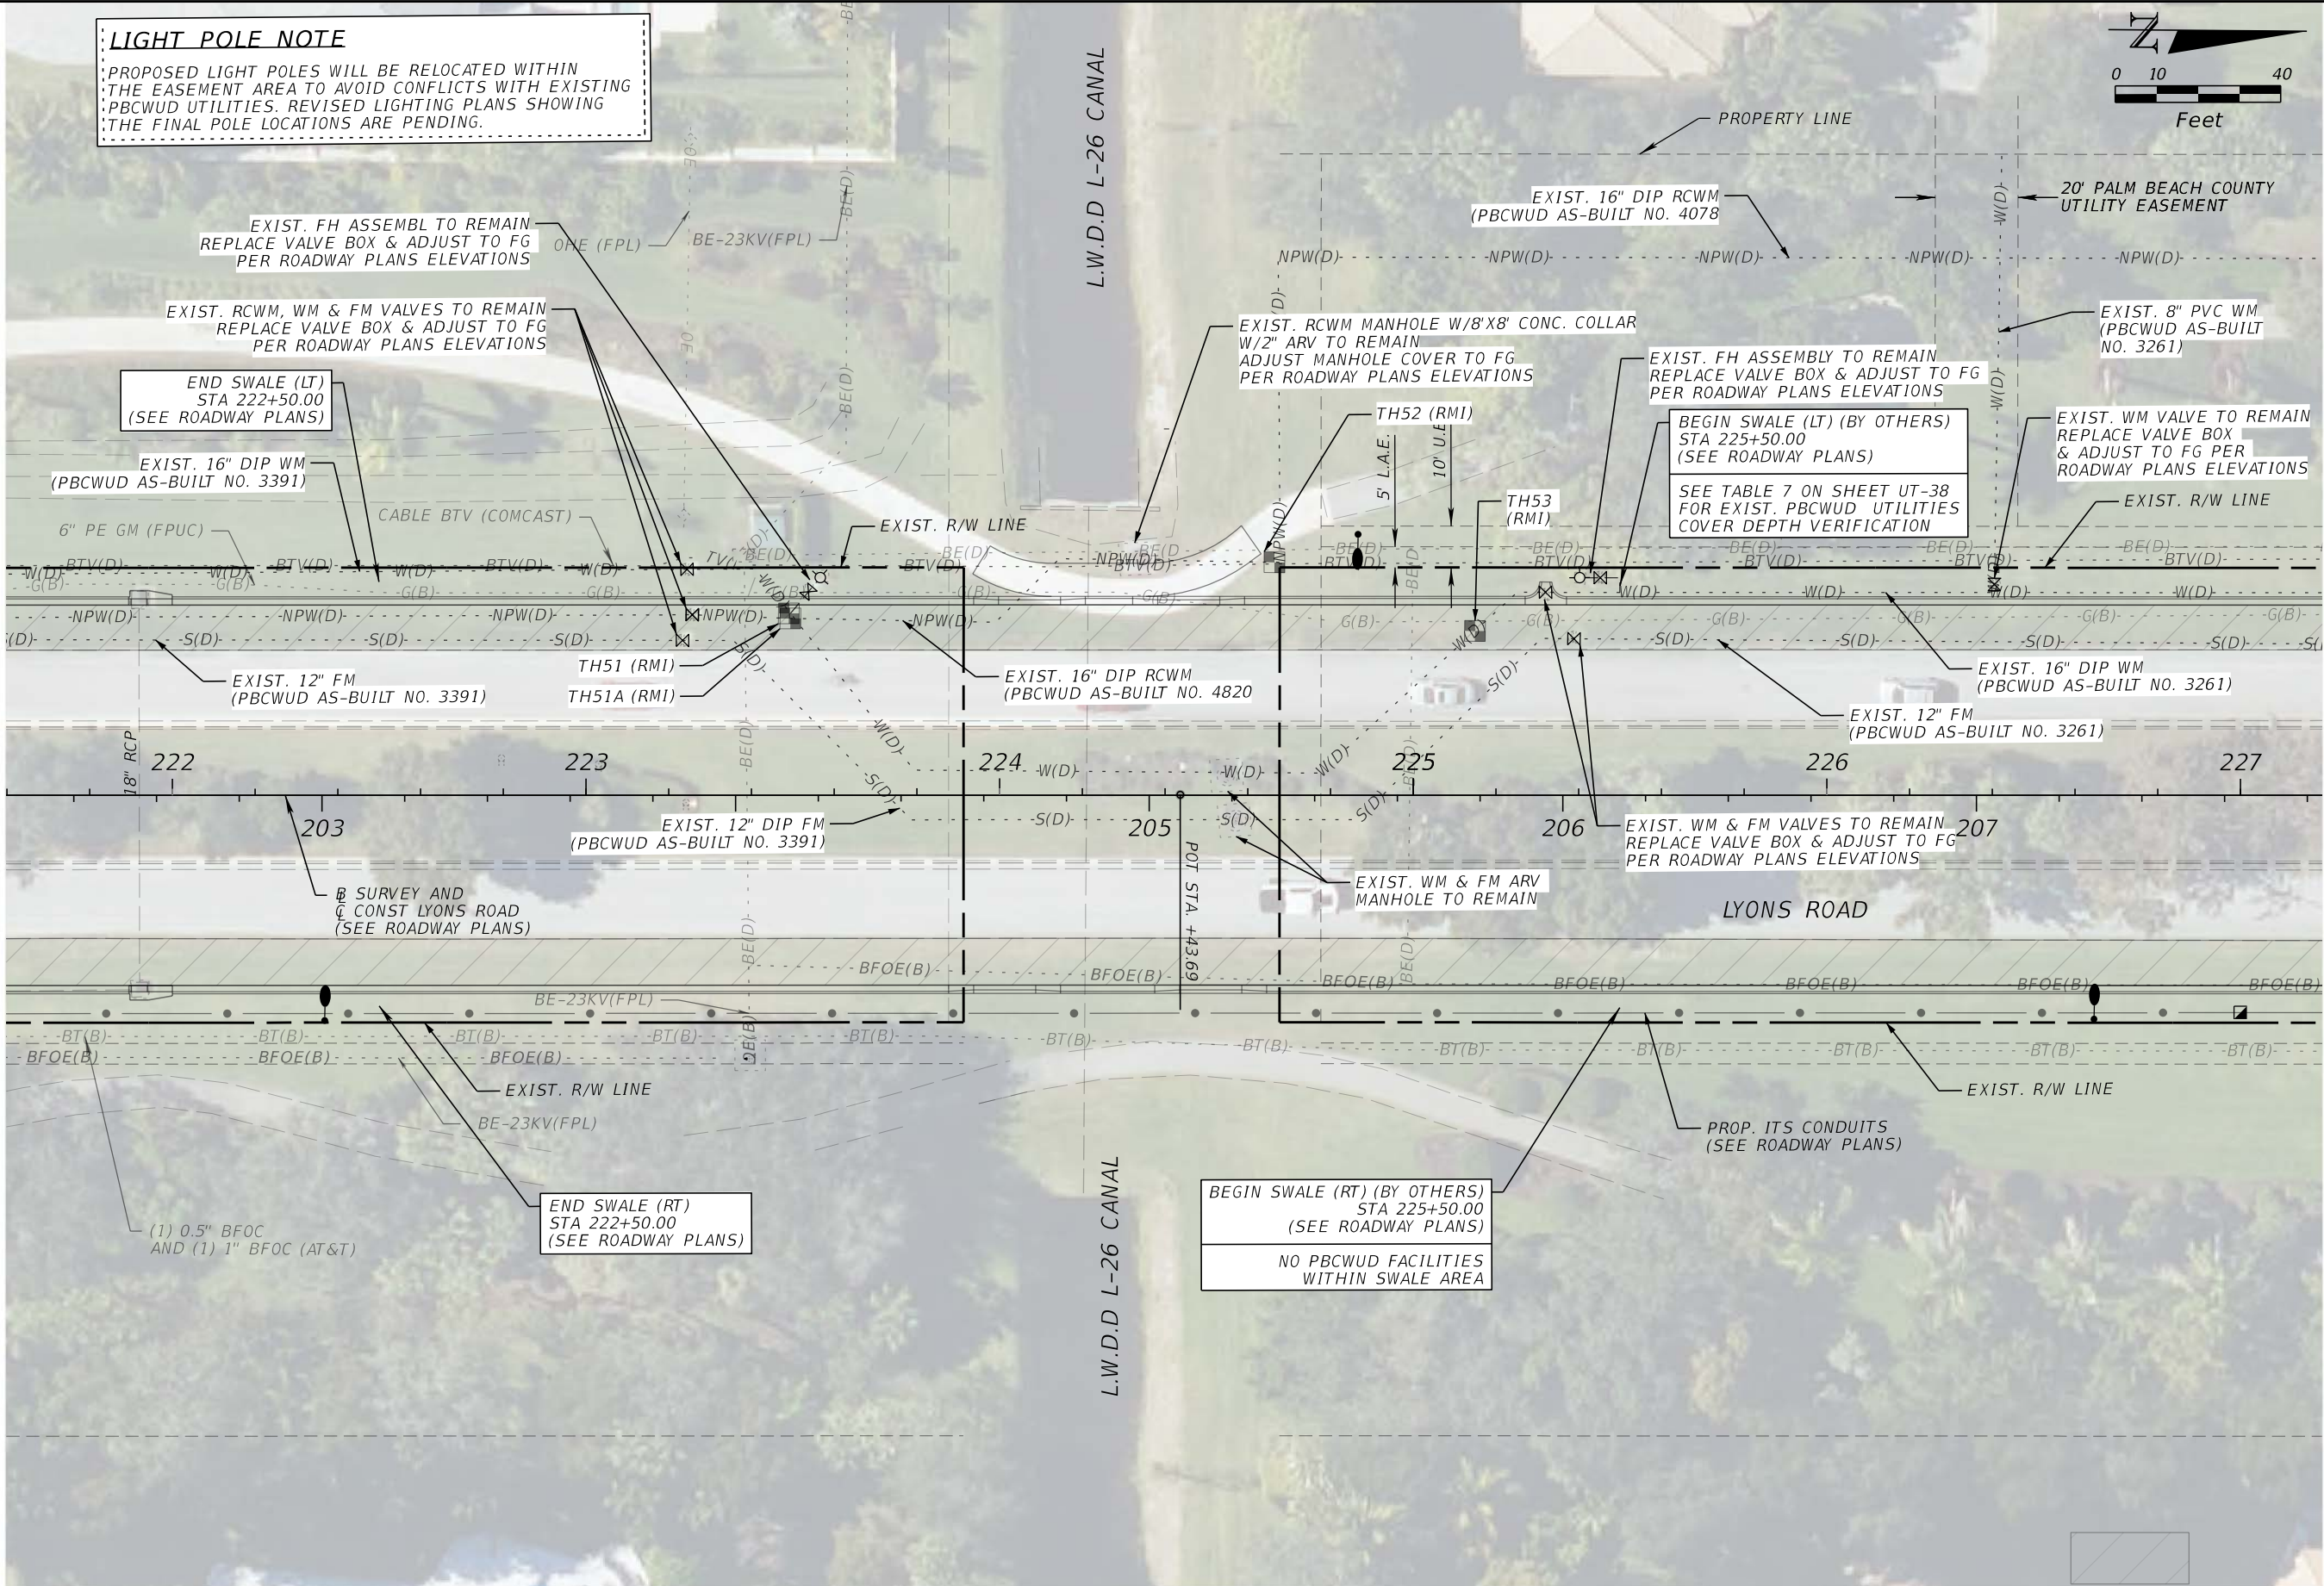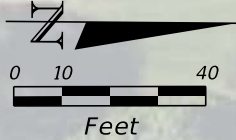

MASSE CONSULTING SERVICES, LLC
KHAN, MD. ABUL BASHER
PE LICENSE NO.: 53863 & COA 33487
2101 VISTA PARKWAY, SUITE 237
WEST PALM BEACH, FL 33411

NO.	REVISION	BY	DATE



PALM BEACH COUNTY
ENGINEERING AND PUBLIC WORKS
ROADWAY PRODUCTION
P.O. BOX 21229, WEST PALM BEACH, FL 33406

SCALE: 1"=40'
APPROVED: BK
DRAWN: FM
CHECKED: FM
DATE: 08/26


UTILITY PLAN

LYONS ROAD FROM LWDD L-30 CANAL TO BOYNTON BEACH BLVD
(PBCWUD WM, FM, & RCWM UTILITY RELOCATION)

SHEET: UT-23
OF: UT-69
WUD PROJECT
NO. 24-019

THE OFFICIAL RECORD OF THIS SHEET IS THE ELECTRONIC FILE DIGITALLY SIGNED AND SEALED UNDER RULE 61G15-23.004, F.A.C.

C:\Users\Fenson\Masse Consulting Services\GIS Drive - Documents\PROJECTS - PBC\CADD FILES\DOT\WUD LYONS RD\24-019\UT-69.dwg
10:42:50 AM
Fenson\Masse
BBB INTERSECTION - CADD UTILITIES BORDER UT-MCS.dgn

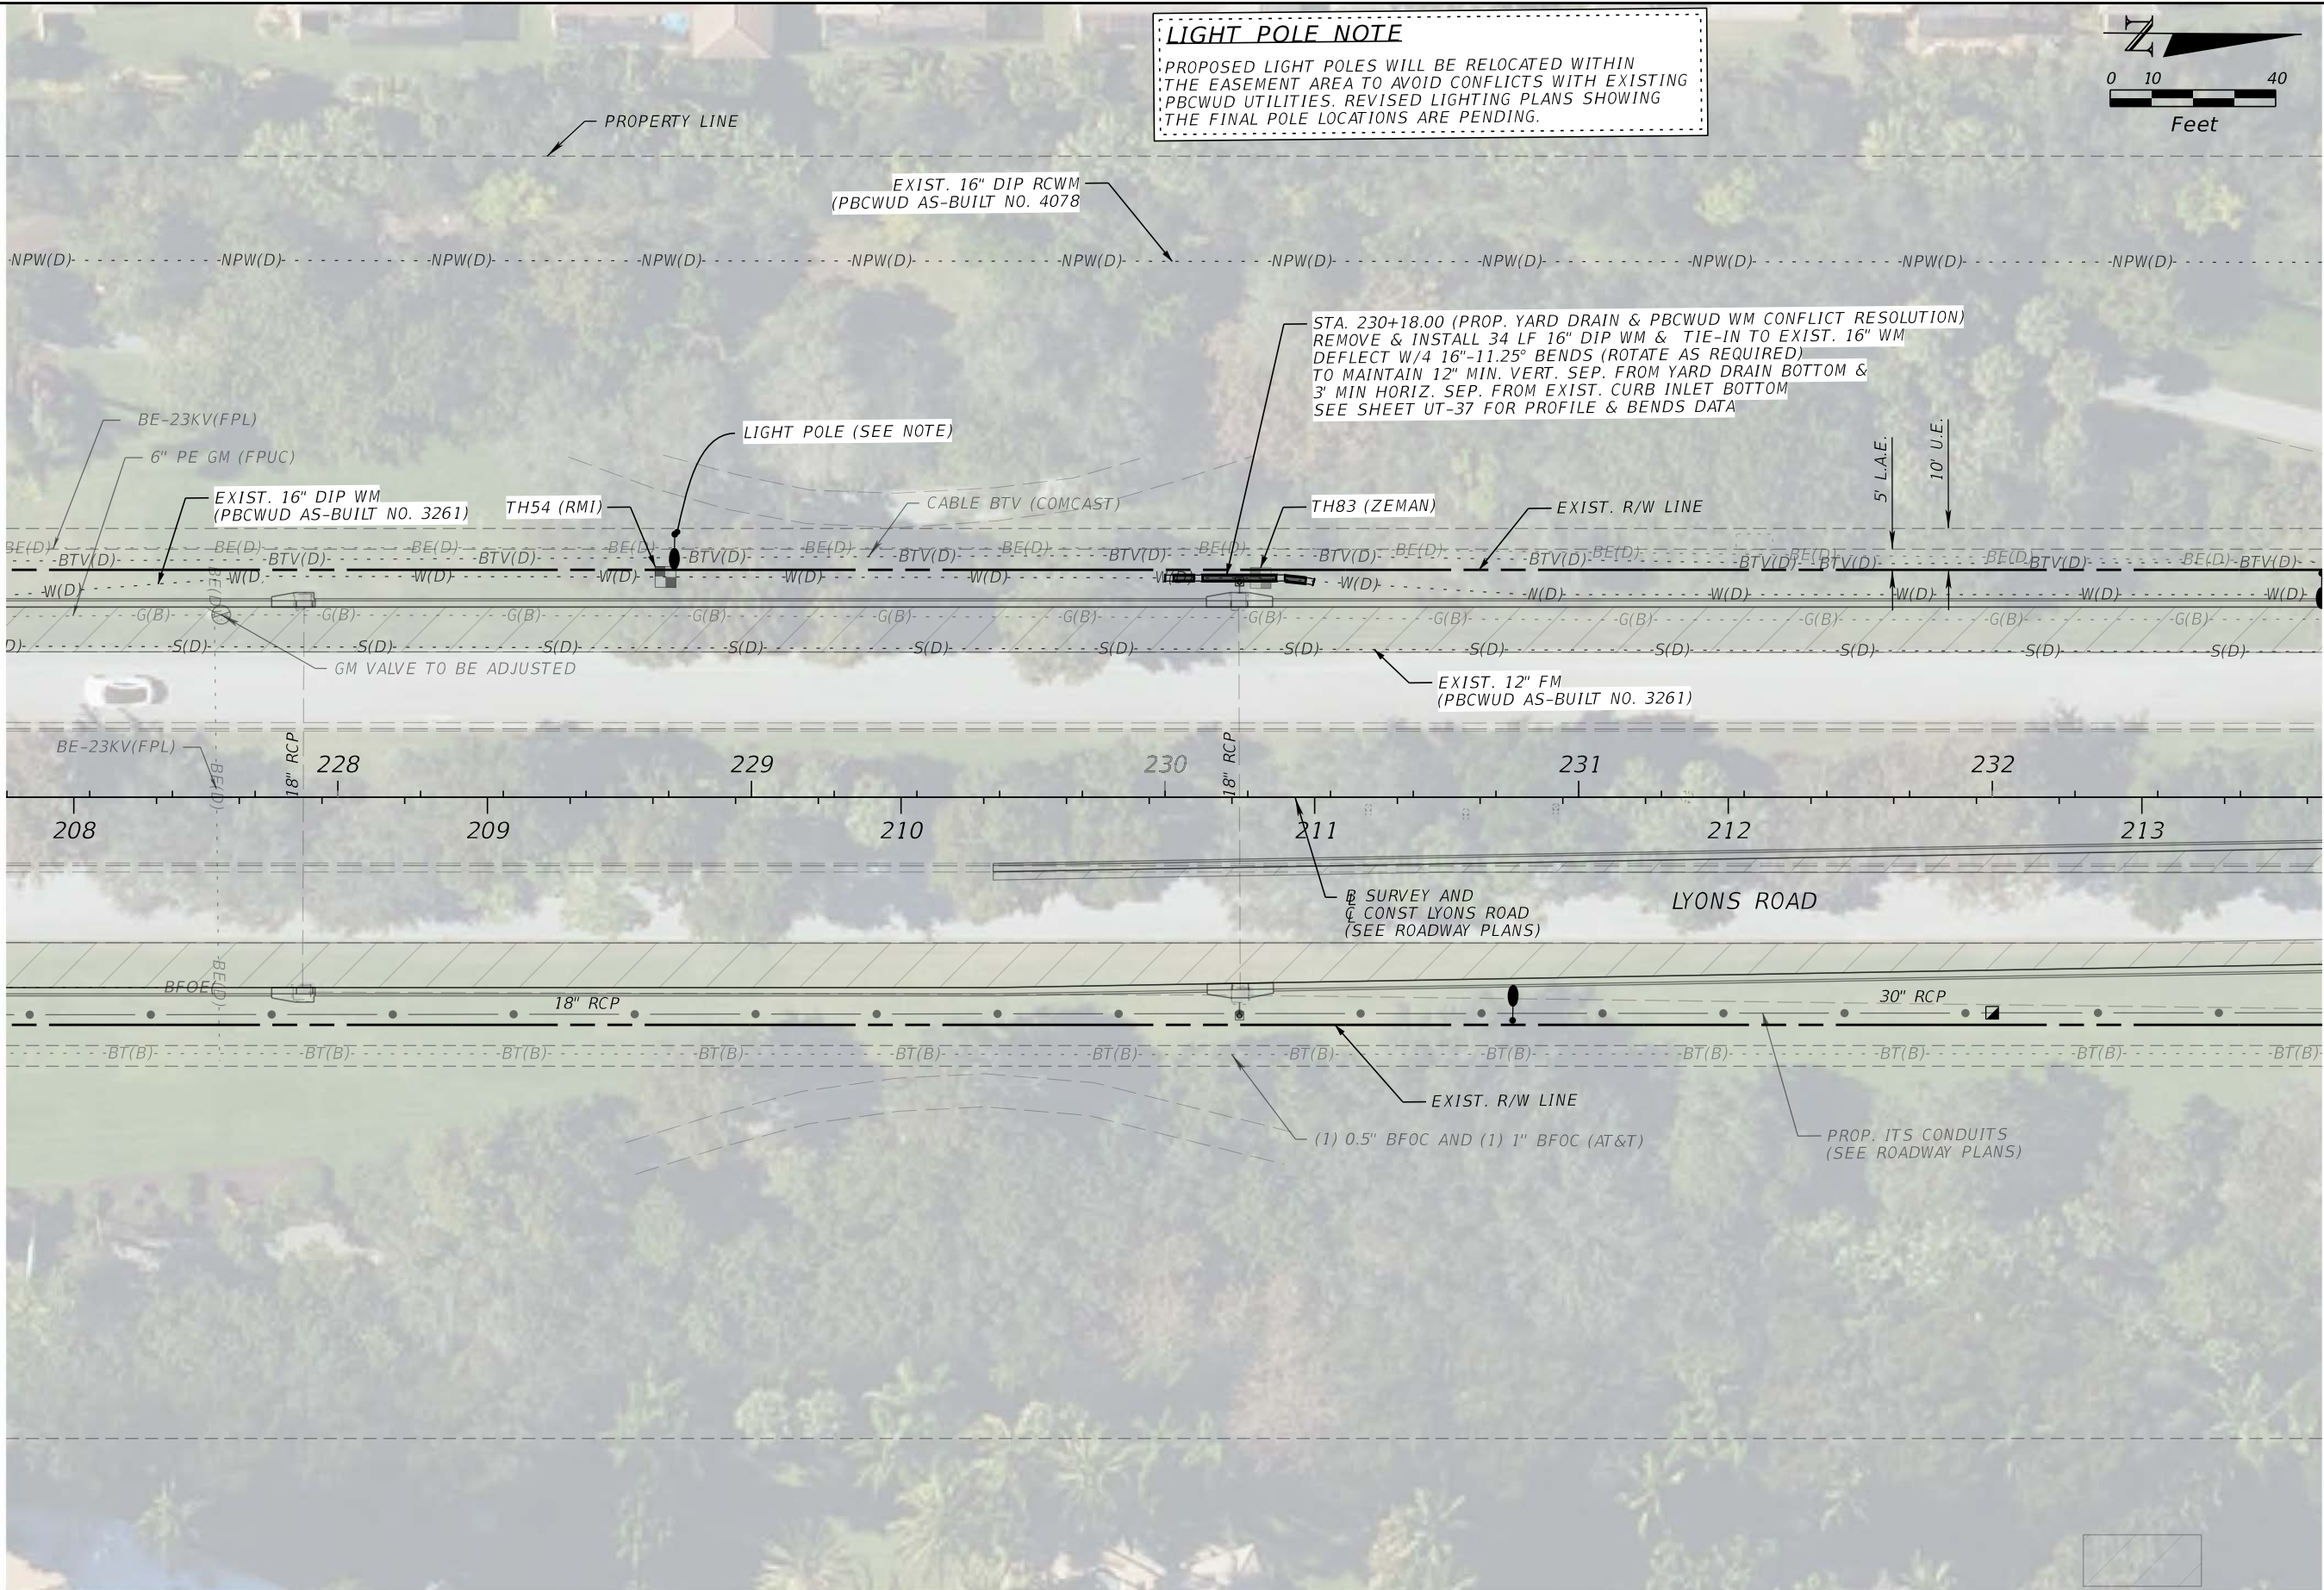



MASSE CONSULTING SERVICES, LLC
PROVIDING COST EFFECTIVE & SAFE DESIGNS

MASSE CONSULTING SERVICES, LLC
KHAN, MD. ABUL BASHER
PE LICENSE NO.: 53863 & COA 33487
2101 VISTA PARKWAY, SUITE 237
WEST PALM BEACH, FL 33411

NO.	REVISION	BY	DATE



PALM BEACH COUNTY
ENGINEERING AND PUBLIC WORKS
ROADWAY PRODUCTION
P.O. BOX 21229, WEST PALM BEACH, FL 33406

SCALE: 1"=40'

APPROVED: BK

DRAWN: FM

CHECKED: FM

DATE: 08/26

UTILITY PLAN

LYONS ROAD FROM LWDD L-30 CANAL TO BOYNTON BEACH BLVD
(PBCWUD WM, FM, & RCWM UTILITY RELOCATION)

SHEET: UT-24

OF: UT-69



WUD PROJECT
NO. 24-019

THE OFFICIAL RECORD OF THIS SHEET IS THE ELECTRONIC FILE DIGITALLY SIGNED AND SEALED UNDER RULE 61G15-23.004, F.A.C.

C:\Users\Fenson\Masse Consulting Services\Projects - PBC\ADD FILES\DOT-WUD LYONS RD\8-27-2020
10:42:55 AM Fenson\Masse
C:\Users\Fenson\Masse Consulting Services\Projects - PBC\ADD FILES\DOT-WUD LYONS RD\8-27-2020
BBB INTERSECTION - CADD UTILITIES BORDER UT-MCS.dgn

LIGHT POLE NOTE

PROPOSED LIGHT POLES WILL BE RELOCATED WITHIN THE EASEMENT AREA TO AVOID CONFLICTS WITH EXISTING PBCWUD UTILITIES. REVISED LIGHTING PLANS SHOWING THE FINAL POLE LOCATIONS ARE PENDING.

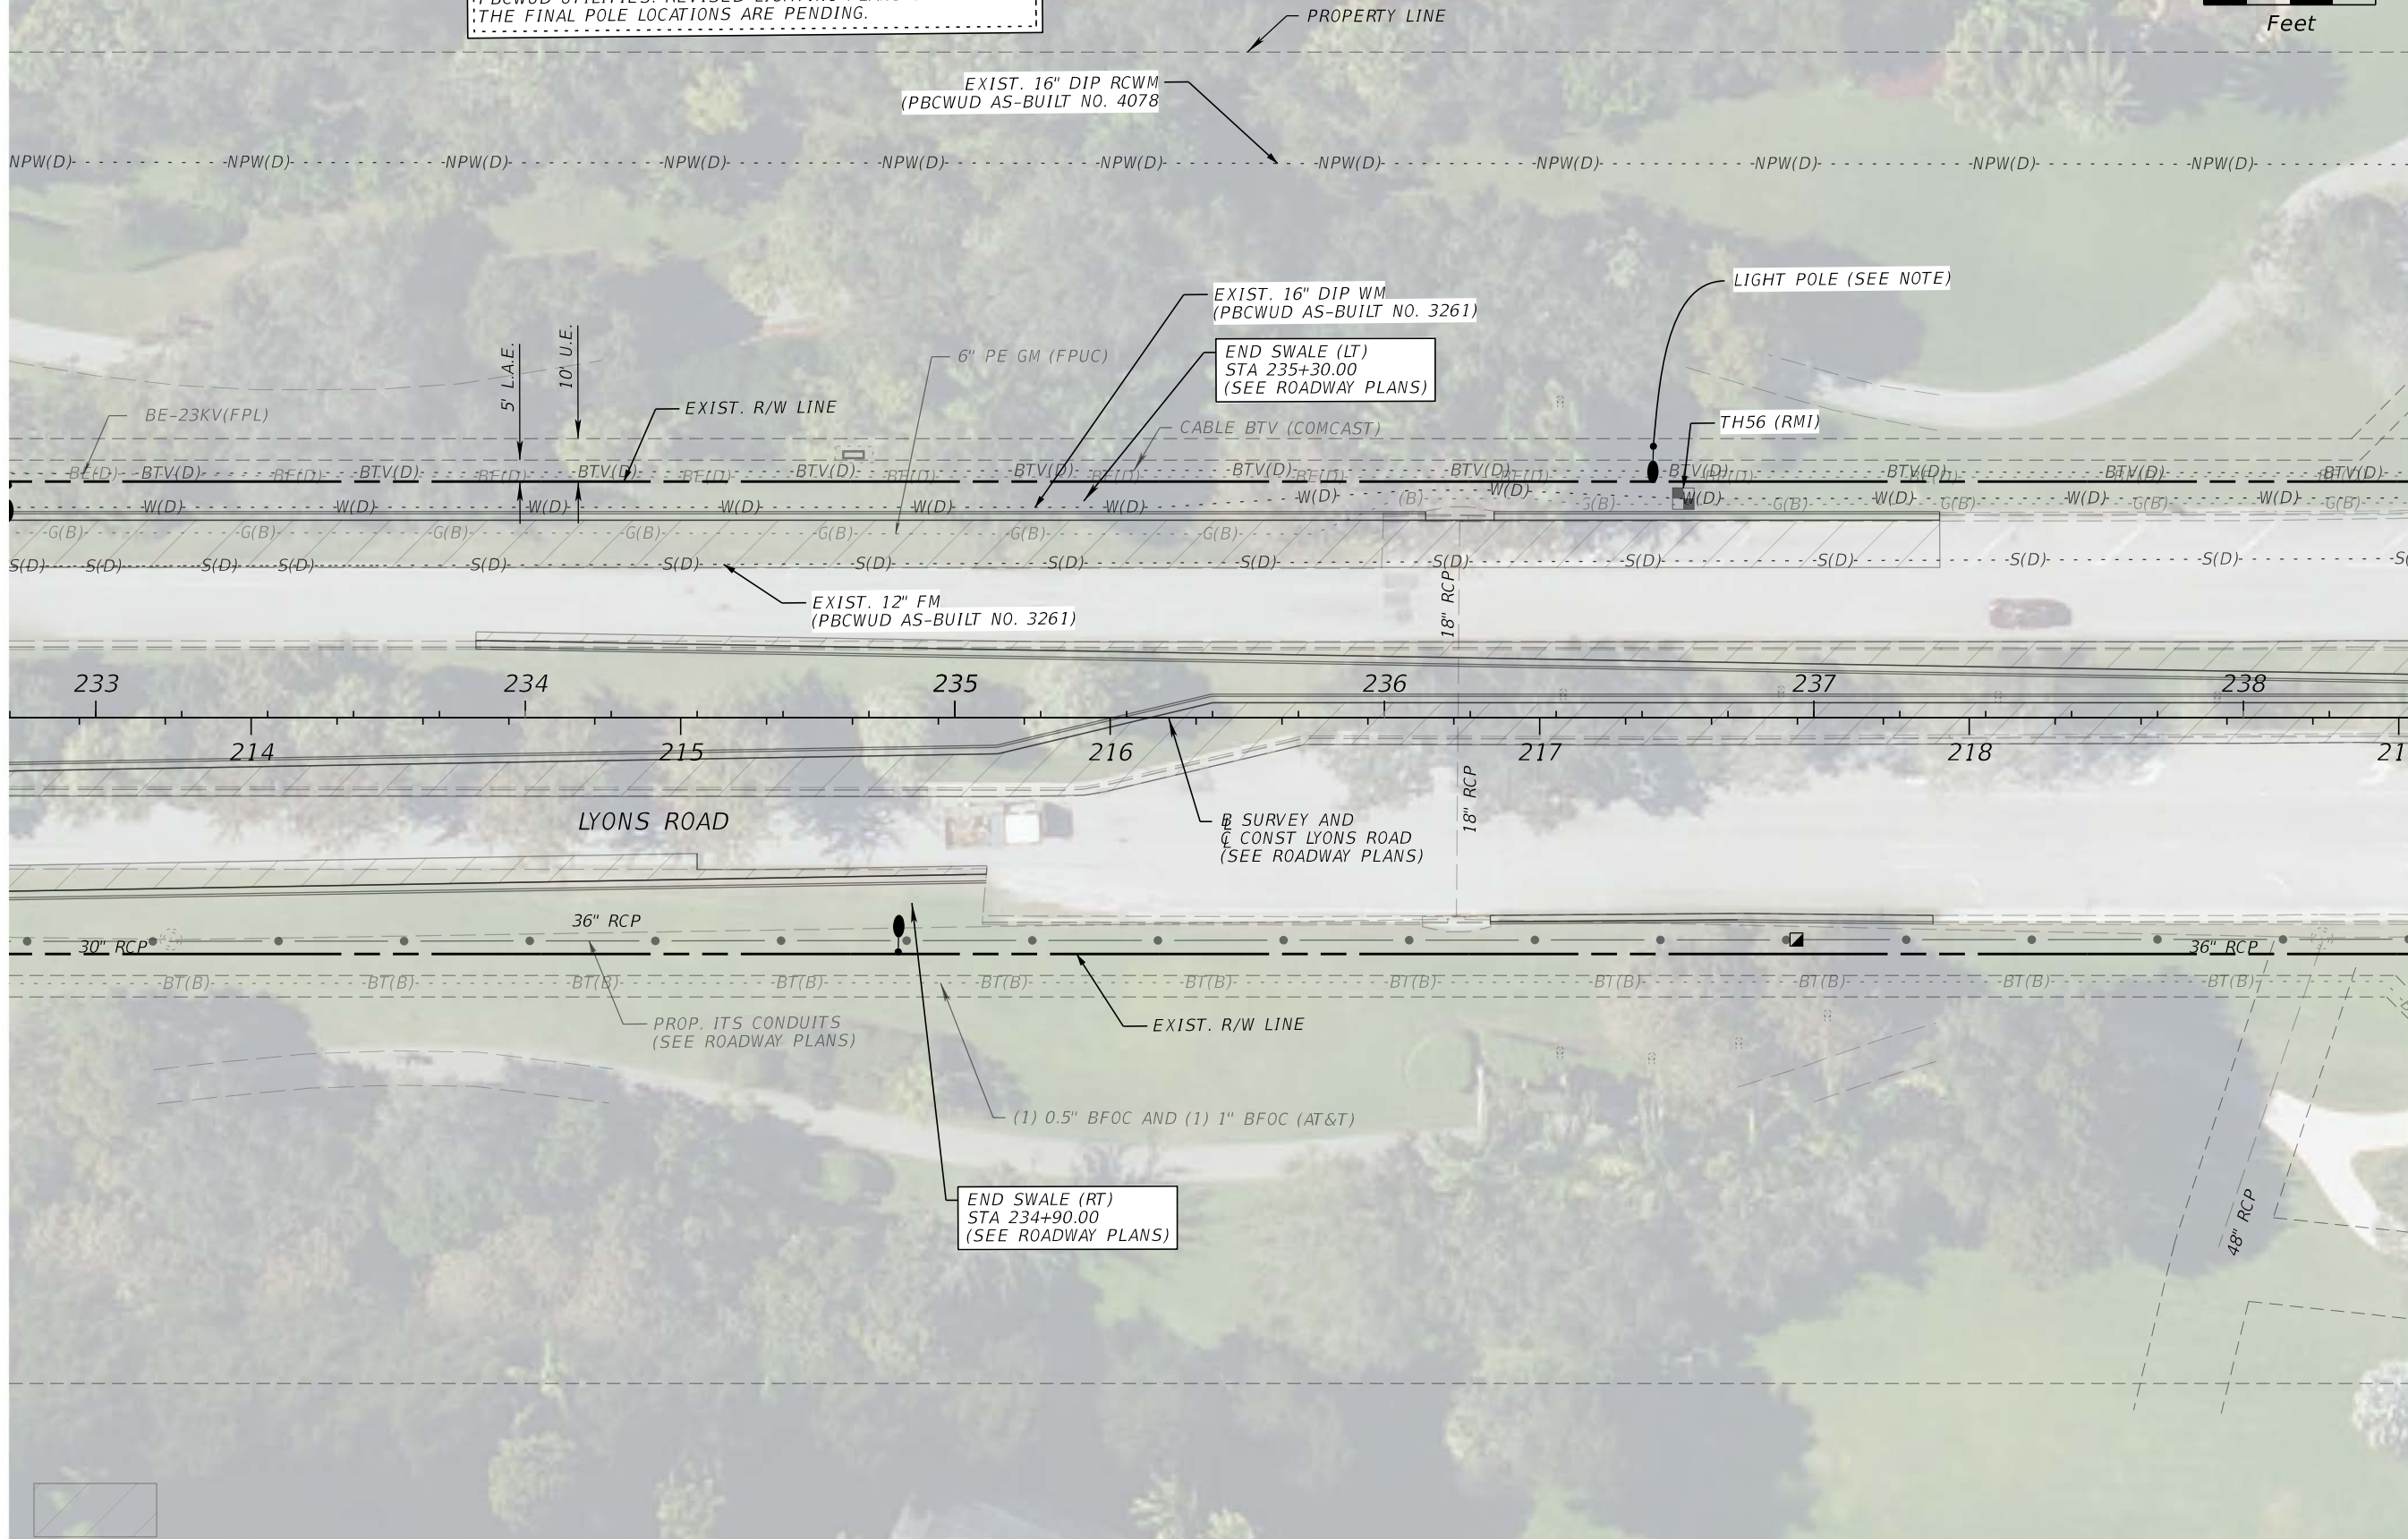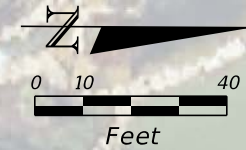

MASSE CONSULTING SERVICES, LLC
KHAN, MD. ABUL BASHER
PE LICENSE NO.: 53863 & COA 33487
2101 VISTA PARKWAY, SUITE 237
WEST PALM BEACH, FL 33411

NO.	REVISION	BY	DATE



PALM BEACH COUNTY
ENGINEERING AND PUBLIC WORKS
ROADWAY PRODUCTION
P.O. BOX 21229, WEST PALM BEACH, FL 33406

SCALE: 1"=40'
APPROVED: BK
DRAWN: FM
CHECKED: FM
DATE: 08/26


UTILITY PLAN

LYONS ROAD FROM LWDD L-30 CANAL TO BOYNTON BEACH BLVD
(PBCWUD WM, FM, & RCWM UTILITY RELOCATION)

SHEET: UT-25
OF: UT-69
WUD PROJECT
NO. 24-019

THE OFFICIAL RECORD OF THIS SHEET IS THE ELECTRONIC FILE DIGITALLY SIGNED AND SEALED UNDER RULE 61G15-23.004, F.A.C.

C:\Users\Fenson\Masse Consulting Services\Projects - PBC\CADD FILES\DOT\WUD LYONS RD\24000
BBB INTERSECTION - CADD UTILITIES\BORDER\UT-MCS.dgn 10:43:01 AM Fenson\Masse

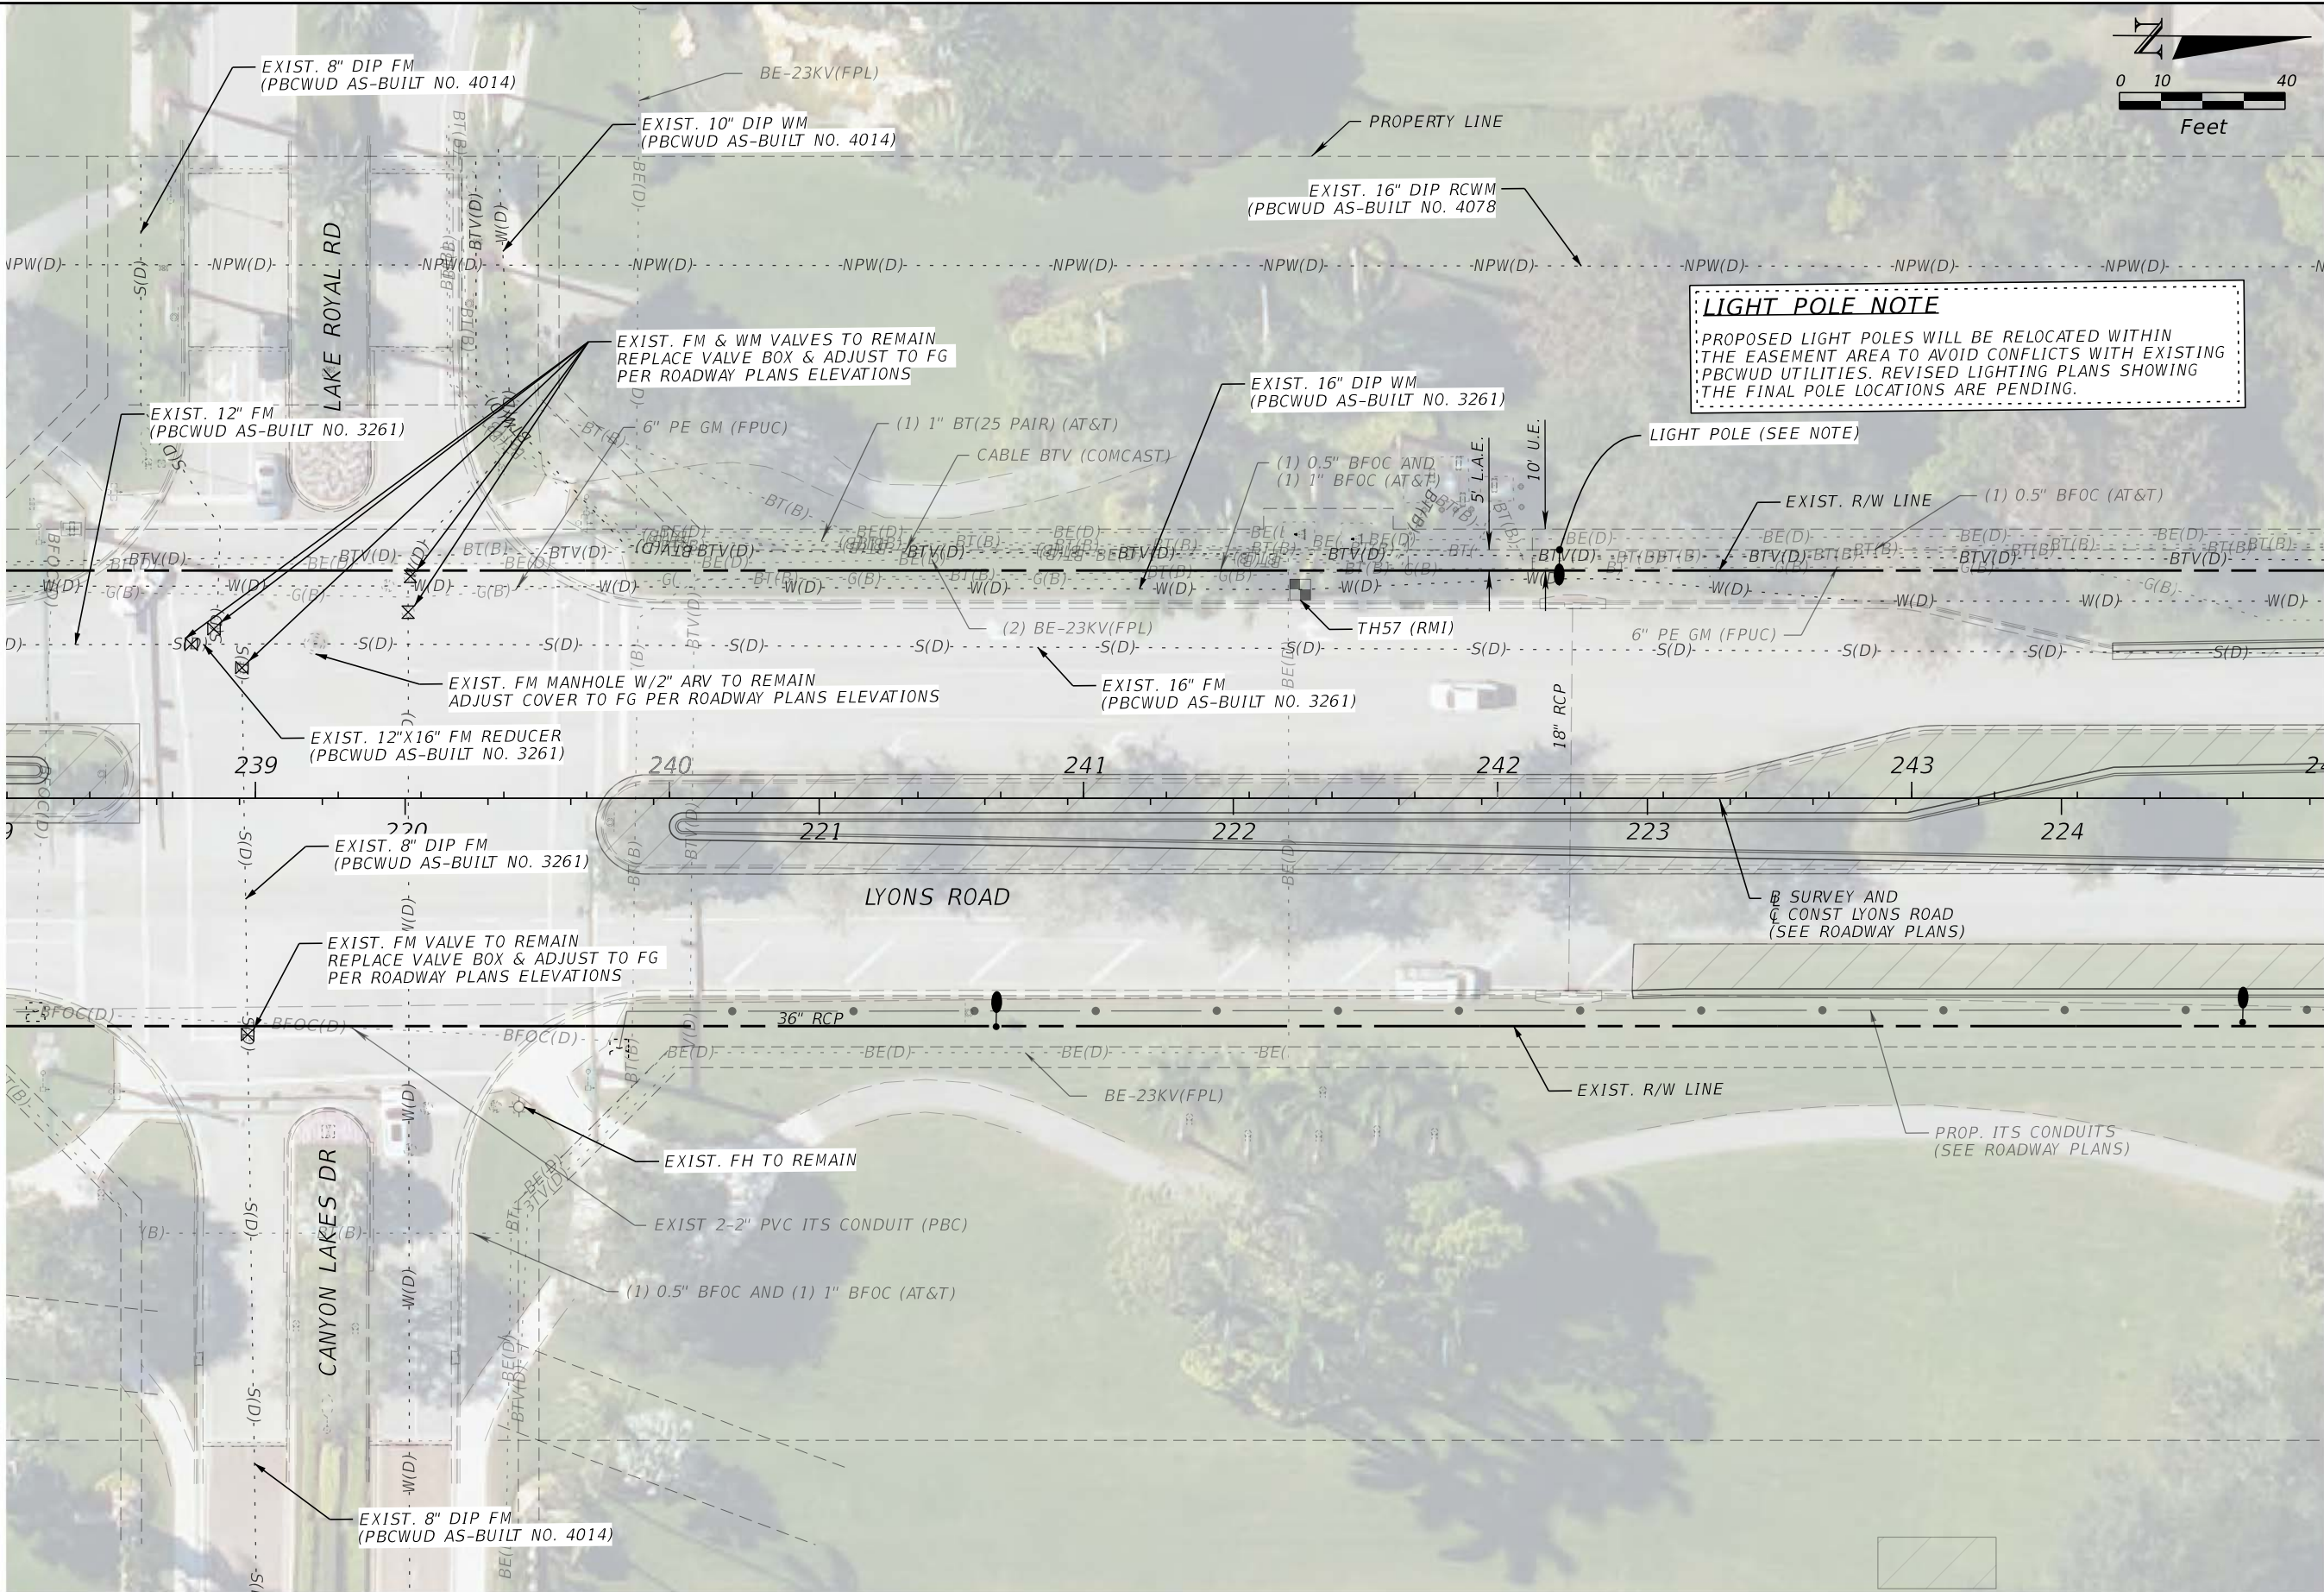



MASSE CONSULTING SERVICES, LLC
KHAN, MD. ABUL BASHER
PE LICENSE NO.: 53863 & COA 33487
2101 VISTA PARKWAY, SUITE 237
WEST PALM BEACH, FL 33411

NO.	REVISION	BY	DATE



PALM BEACH COUNTY
ENGINEERING AND PUBLIC WORKS
ROADWAY PRODUCTION
P.O. BOX 21229, WEST PALM BEACH, FL 33406

SCALE: 1"=40'
APPROVED: BK
DRAWN: FM
CHECKED: FM
DATE: 08/26

UTILITY PLAN
LYONS ROAD FROM LWDD L-30 CANAL TO BOYNTON BEACH BLVD
(PBCWUD WM, FM, & RCWM UTILITY RELOCATION)


SHEET: UT-26
OF: UT-69
WUD PROJECT
NO. 24-019

THE OFFICIAL RECORD OF THIS SHEET IS THE ELECTRONIC FILE DIGITALLY SIGNED AND SEALED UNDER RULE 61G15-23.004, F.A.C.

C:\Users\FensonMasse\MASSE CONSULTING SERVICES\MCS DRIVE - Documents\PROJECTS - PBC\CADD FILES\FDOT\WUD LYONS RD\24-019\240610-43:06 AM FensonMasse BBB INTERSECTION - CADD UTILITIES BORDER UT-MCS.dgn

LIGHT POLE NOTE

PROPOSED LIGHT POLES WILL BE RELOCATED WITHIN THE EASEMENT AREA TO AVOID CONFLICTS WITH EXISTING PBCWUD UTILITIES. REVISED LIGHTING PLANS SHOWING THE FINAL POLE LOCATIONS ARE PENDING.

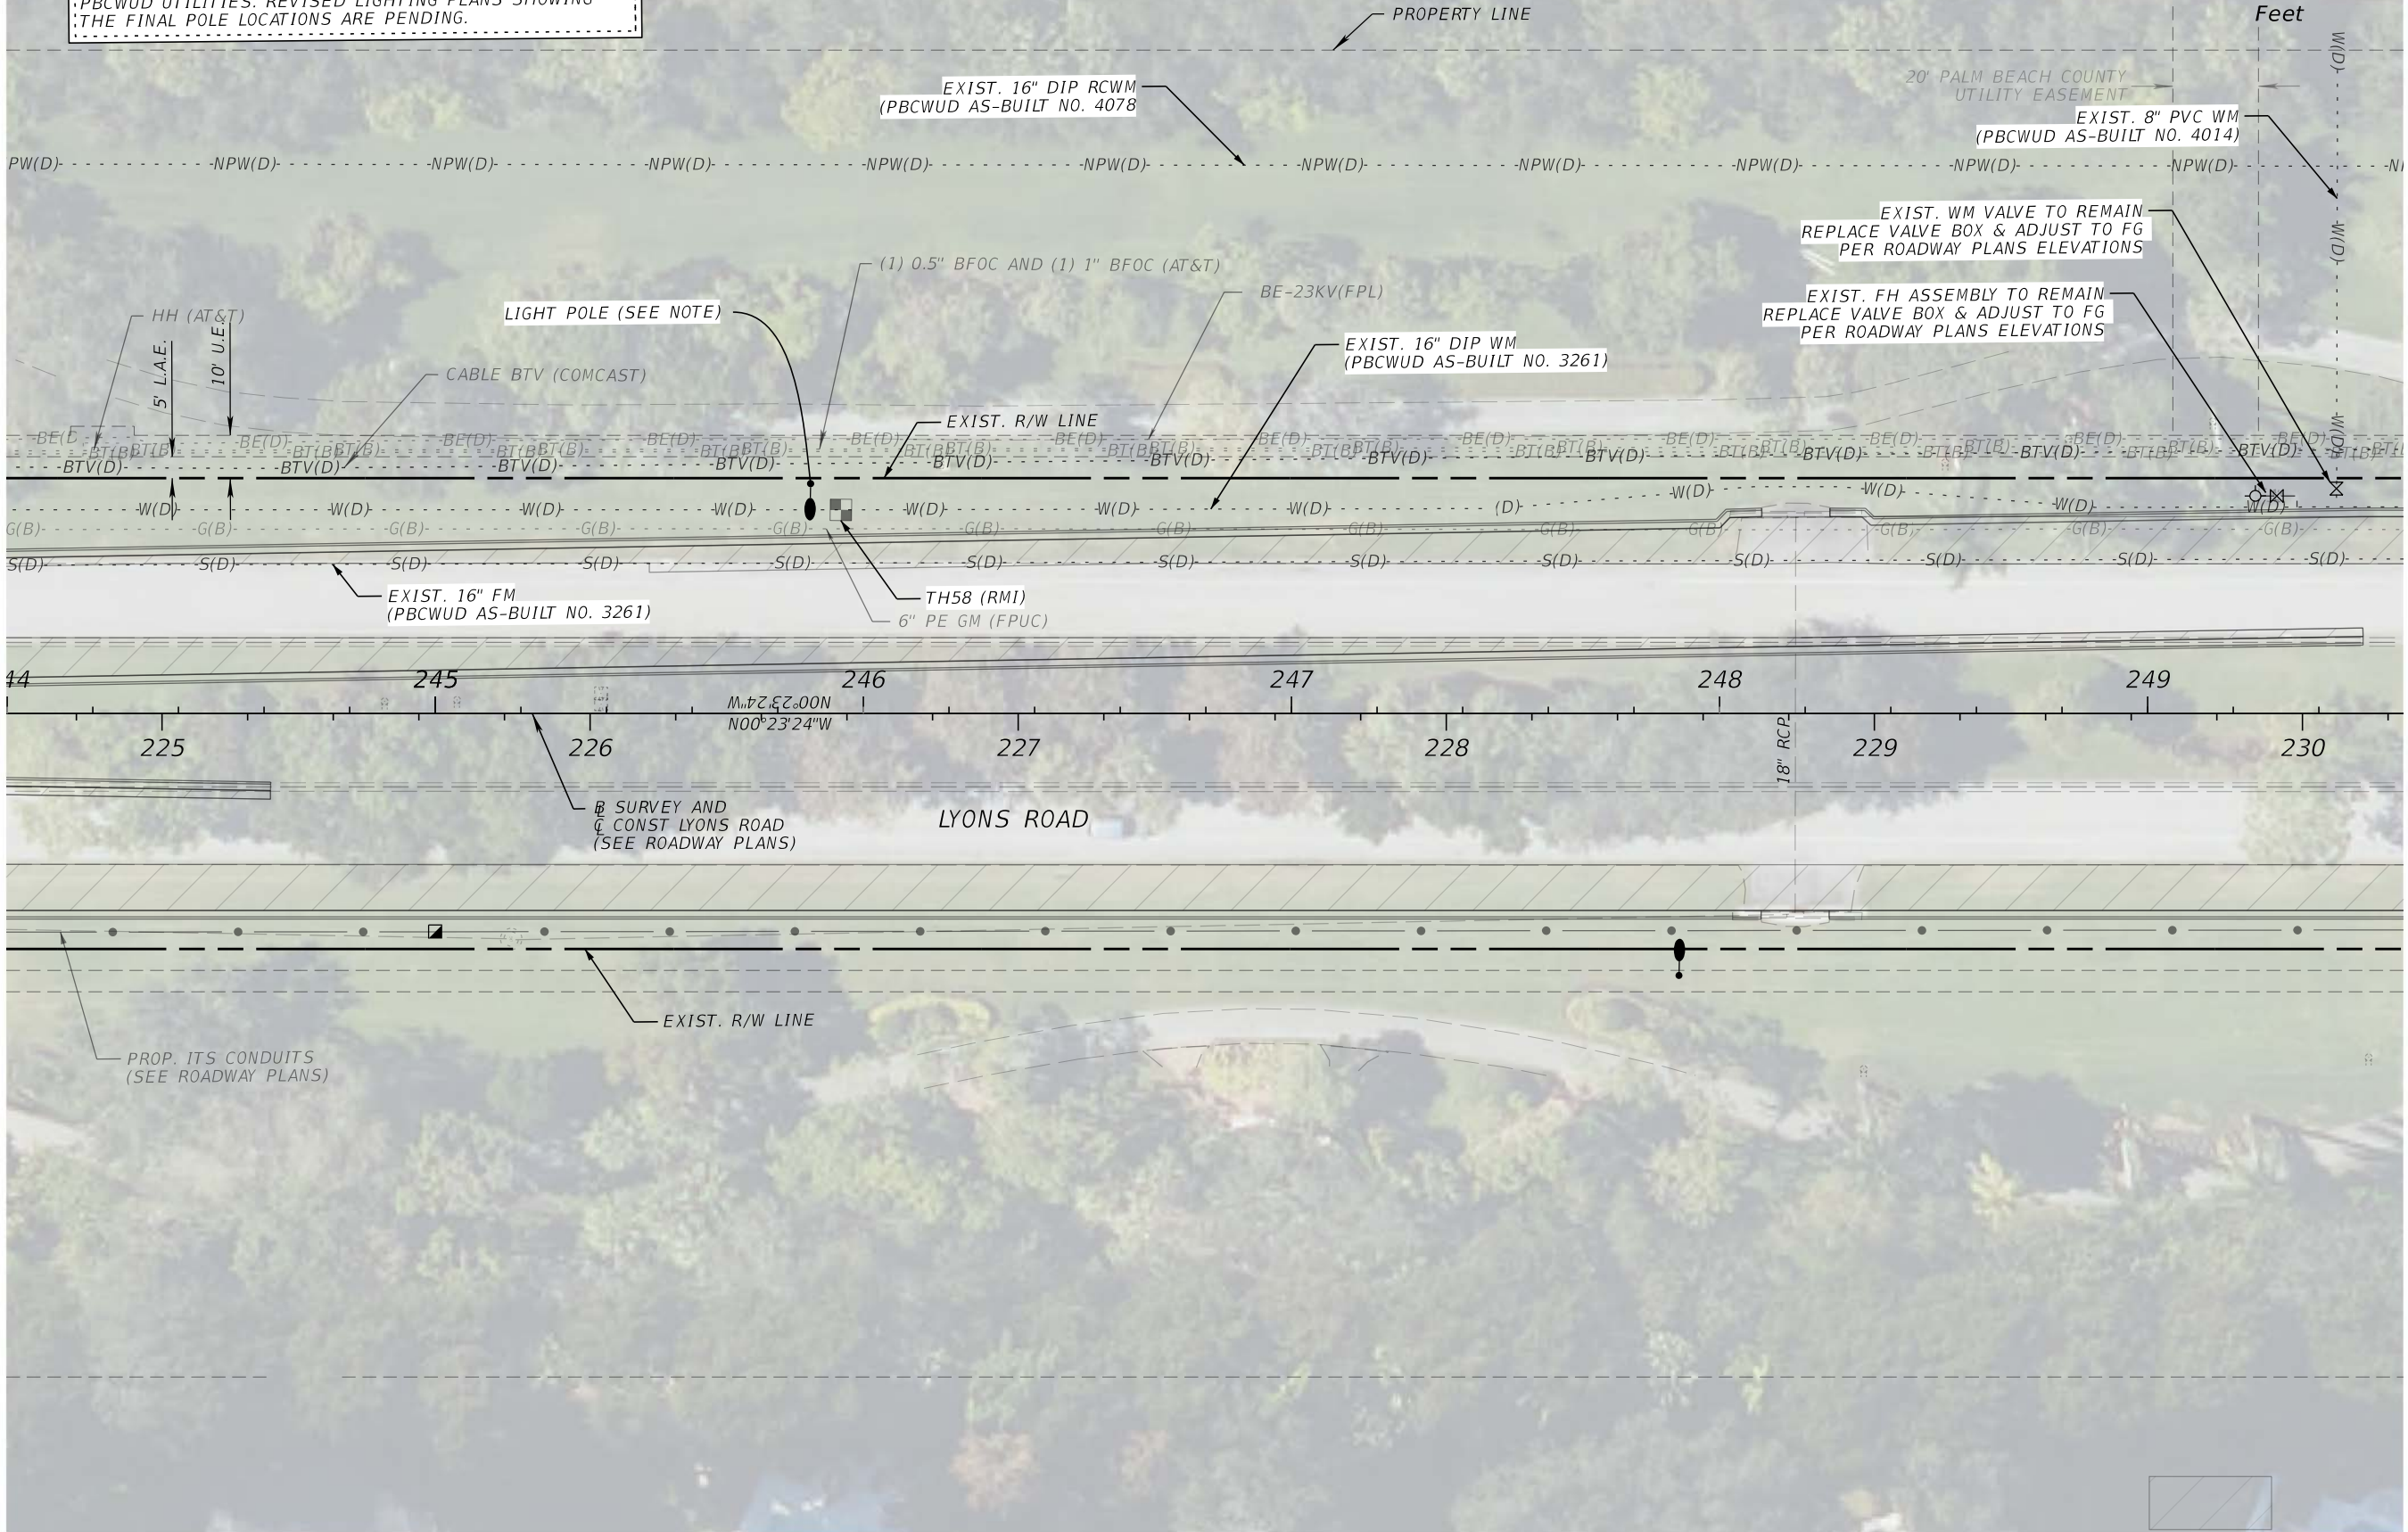

MASSE CONSULTING SERVICES, LLC
KHAN, MD. ABUL BASHER
PE LICENSE NO.: 53863 & COA 33487
2101 VISTA PARKWAY, SUITE 237
WEST PALM BEACH, FL 33411

NO.	REVISION	BY	DATE



PALM BEACH COUNTY
ENGINEERING AND PUBLIC WORKS
ROADWAY PRODUCTION
P.O. BOX 21229, WEST PALM BEACH, FL 33406

SCALE: 1"=40'
APPROVED: BK
DRAWN: FM
CHECKED: FM
DATE: 08/26

UTILITY PLAN

LYONS ROAD FROM LWDD L-30 CANAL TO BOYNTON BEACH BLVD
(PBCWUD WM, FM, & RCWM UTILITY RELOCATION)

SHEET: UT-27
OF: UT-69
WUD PROJECT
NO. 24-019

THE OFFICIAL RECORD OF THIS SHEET IS THE ELECTRONIC FILE DIGITALLY SIGNED AND SEALED UNDER RULE 61G15-23.004, F.A.C.

C:\Users\FensonMasse\MASSE CONSULTING SERVICES\MCS DRIVE - Documents\PROJECTS - PBC\CADD FILES\FDOT\WUD LYONS RD\240420
10:43:12 AM
FensonMasse
PBC CADD FILES\FDOT\WUD LYONS RD\240420
BBB INTERSECTION - CADD UTILITIES BORDER UT-MCS.dgn

LIGHT POLE NOTE

PROPOSED LIGHT POLES WILL BE RELOCATED WITHIN THE EASEMENT AREA TO AVOID CONFLICTS WITH EXISTING PBCWUD UTILITIES. REVISED LIGHTING PLANS SHOWING THE FINAL POLE LOCATIONS ARE PENDING.

EXIST. 16" DIP RCWM
(PBCWUD AS-BUILT NO. 4078)

LIGHT POLE (SEE NOTE)

EXIST. WM & FM VALVES TO REMAIN
REPLACE VALVE BOX & ADJUST TO FG
PER ROADWAY PLANS ELEVATIONS

HH (AT&T)

EXIST. R/W LINE

TH61 (RMI)

6" PE GM (FPUC)

W(D)

S(D)

W(D)

S(D)

W(D)

S(D)

W(D)

S(D)

W(D)

S(D)

W(D)

S(D)

W(D)

S(D)

W(D)

S(D)

W(D)

S(D)

W(D)

S(D)

W(D)

S(D)

W(D)

S(D)

W(D)

S(D)

W(D)

S(D)

W(D)

S(D)

W(D)

S(D)

W(D)

S(D)

W(D)

S(D)

W(D)

S(D)

W(D)

S(D)

W(D)

S(D)

W(D)

S(D)

W(D)

S(D)

W(D)

S(D)

W(D)

S(D)

W(D)

S(D)

W(D)

S(D)

W(D)

S(D)

W(D)

S(D)

W(D)

S(D)

W(D)

S(D)

W(D)

S(D)

W(D)

S(D)

W(D)

S(D)

W(D)

S(D)

W(D)

S(D)

W(D)

S(D)

W(D)

S(D)

W(D)

S(D)

W(D)

S(D)

W(D)

S(D)

W(D)

S(D)

W(D)

S(D)

W(D)

S(D)

W(D)

S(D)

W(D)

S(D)

W(D)

S(D)

W(D)

S(D)

W(D)

S(D)

W(D)

S(D)

W(D)

S(D)

W(D)

S(D)

W(D)

S(D)

W(D)

S(D)

W(D)

S(D)

W(D)

S(D)

W(D)

S(D)

W(D)

S(D)

W(D)

S(D)

W(D)

S(D)

W(D)

S(D)

W(D)

S(D)

W(D)

S(D)

W(D)

S(D)

W(D)

S(D)

W(D)

S(D)

W(D)

S(D)

W(D)

S(D)

W(D)

S(D)

W(D)

S(D)

W(D)

S(D)

W(D)

S(D)

W(D)

S(D)

W(D)

S(D)

W(D)

S(D)

W(D)

S(D)

W(D)

S(D)

W(D)

S(D)

W(D)

S(D)

W(D)

S(D)

W(D)

S(D)

W(D)

S(D)

W(D)

S(D)

W(D)

S(D)

W(D)

S(D)

W(D)

S(D)

W(D)

S(D)

W(D)

S(D)

W(D)

S(D)

W(D)

S(D)

W(D)

S(D)

W(D)

S(D)

W(D)

S(D)

W(D)

S(D)

W(D)

S(D)

W(D)

S(D)

W(D)

S(D)

W(D)

S(D)

W(D)

S(D)

W(D)

S(D)

W(D)

S(D)

W(D)

S(D)

W(D)

S(D)

W(D)

S(D)

W(D)

S(D)

W(D)

S(D)

W(D)

S(D)

W(D)

S(D)

W(D)

S(D)

W(D)

S(D)

W(D)

S(D)

W(D)

S(D)

W(D)

S(D)

W(D)

S(D)

W(D)

S(D)

W(D)

S(D)

W(D)

S(D)

W(D)

S(D)

W(D)

S(D)

W(D)

S(D)

W(D)

S(D)

W(D)

S(D)

W(D)

S(D)

W(D)

S(D)

W(D)

S(D)

W(D)

S(D)

W(D)

S(D)

W(D)

S(D)

W(D)

S(D)

W(D)

S(D)

W(D)

S(D)

W(D)

S(D)

W(D)

S(D)

W(D)

S(D)

W(D)

S(D)

W(D)

S(D)

W(D)

S(D)

W(D)

S(D)

W(D)

S(D)

W(D)

S(D)

W(D)

S(D)

W(D)

S(D)

W(D)

S(D)

W(D)

S(D)

W(D)

S(D)

W(D)

S(D)

W(D)

S(D)

W(D)

S(D)

W(D)

S(D)

W(D)

S(D)

W(D)

S(D)

W(D)

S(D)

W(D)

S(D)

W(D)

S(D)

W(D)

S(D)

W(D)

S(D)

W(D)

S(D)

W(D)

S(D)

W(D)

S(D)

W(D)

S(D)

W(D)

S(D)


W(D)

S(D)

W(D)

S(D)

C:\Users\Fenson\Masse Consulting Services\MS Drive - Documents\PROJECTS - PBC\CADD FILES\DOT\WUD LYONS RD\20260801-UT-MC50m
5:38:28 AM Fenson\Masse

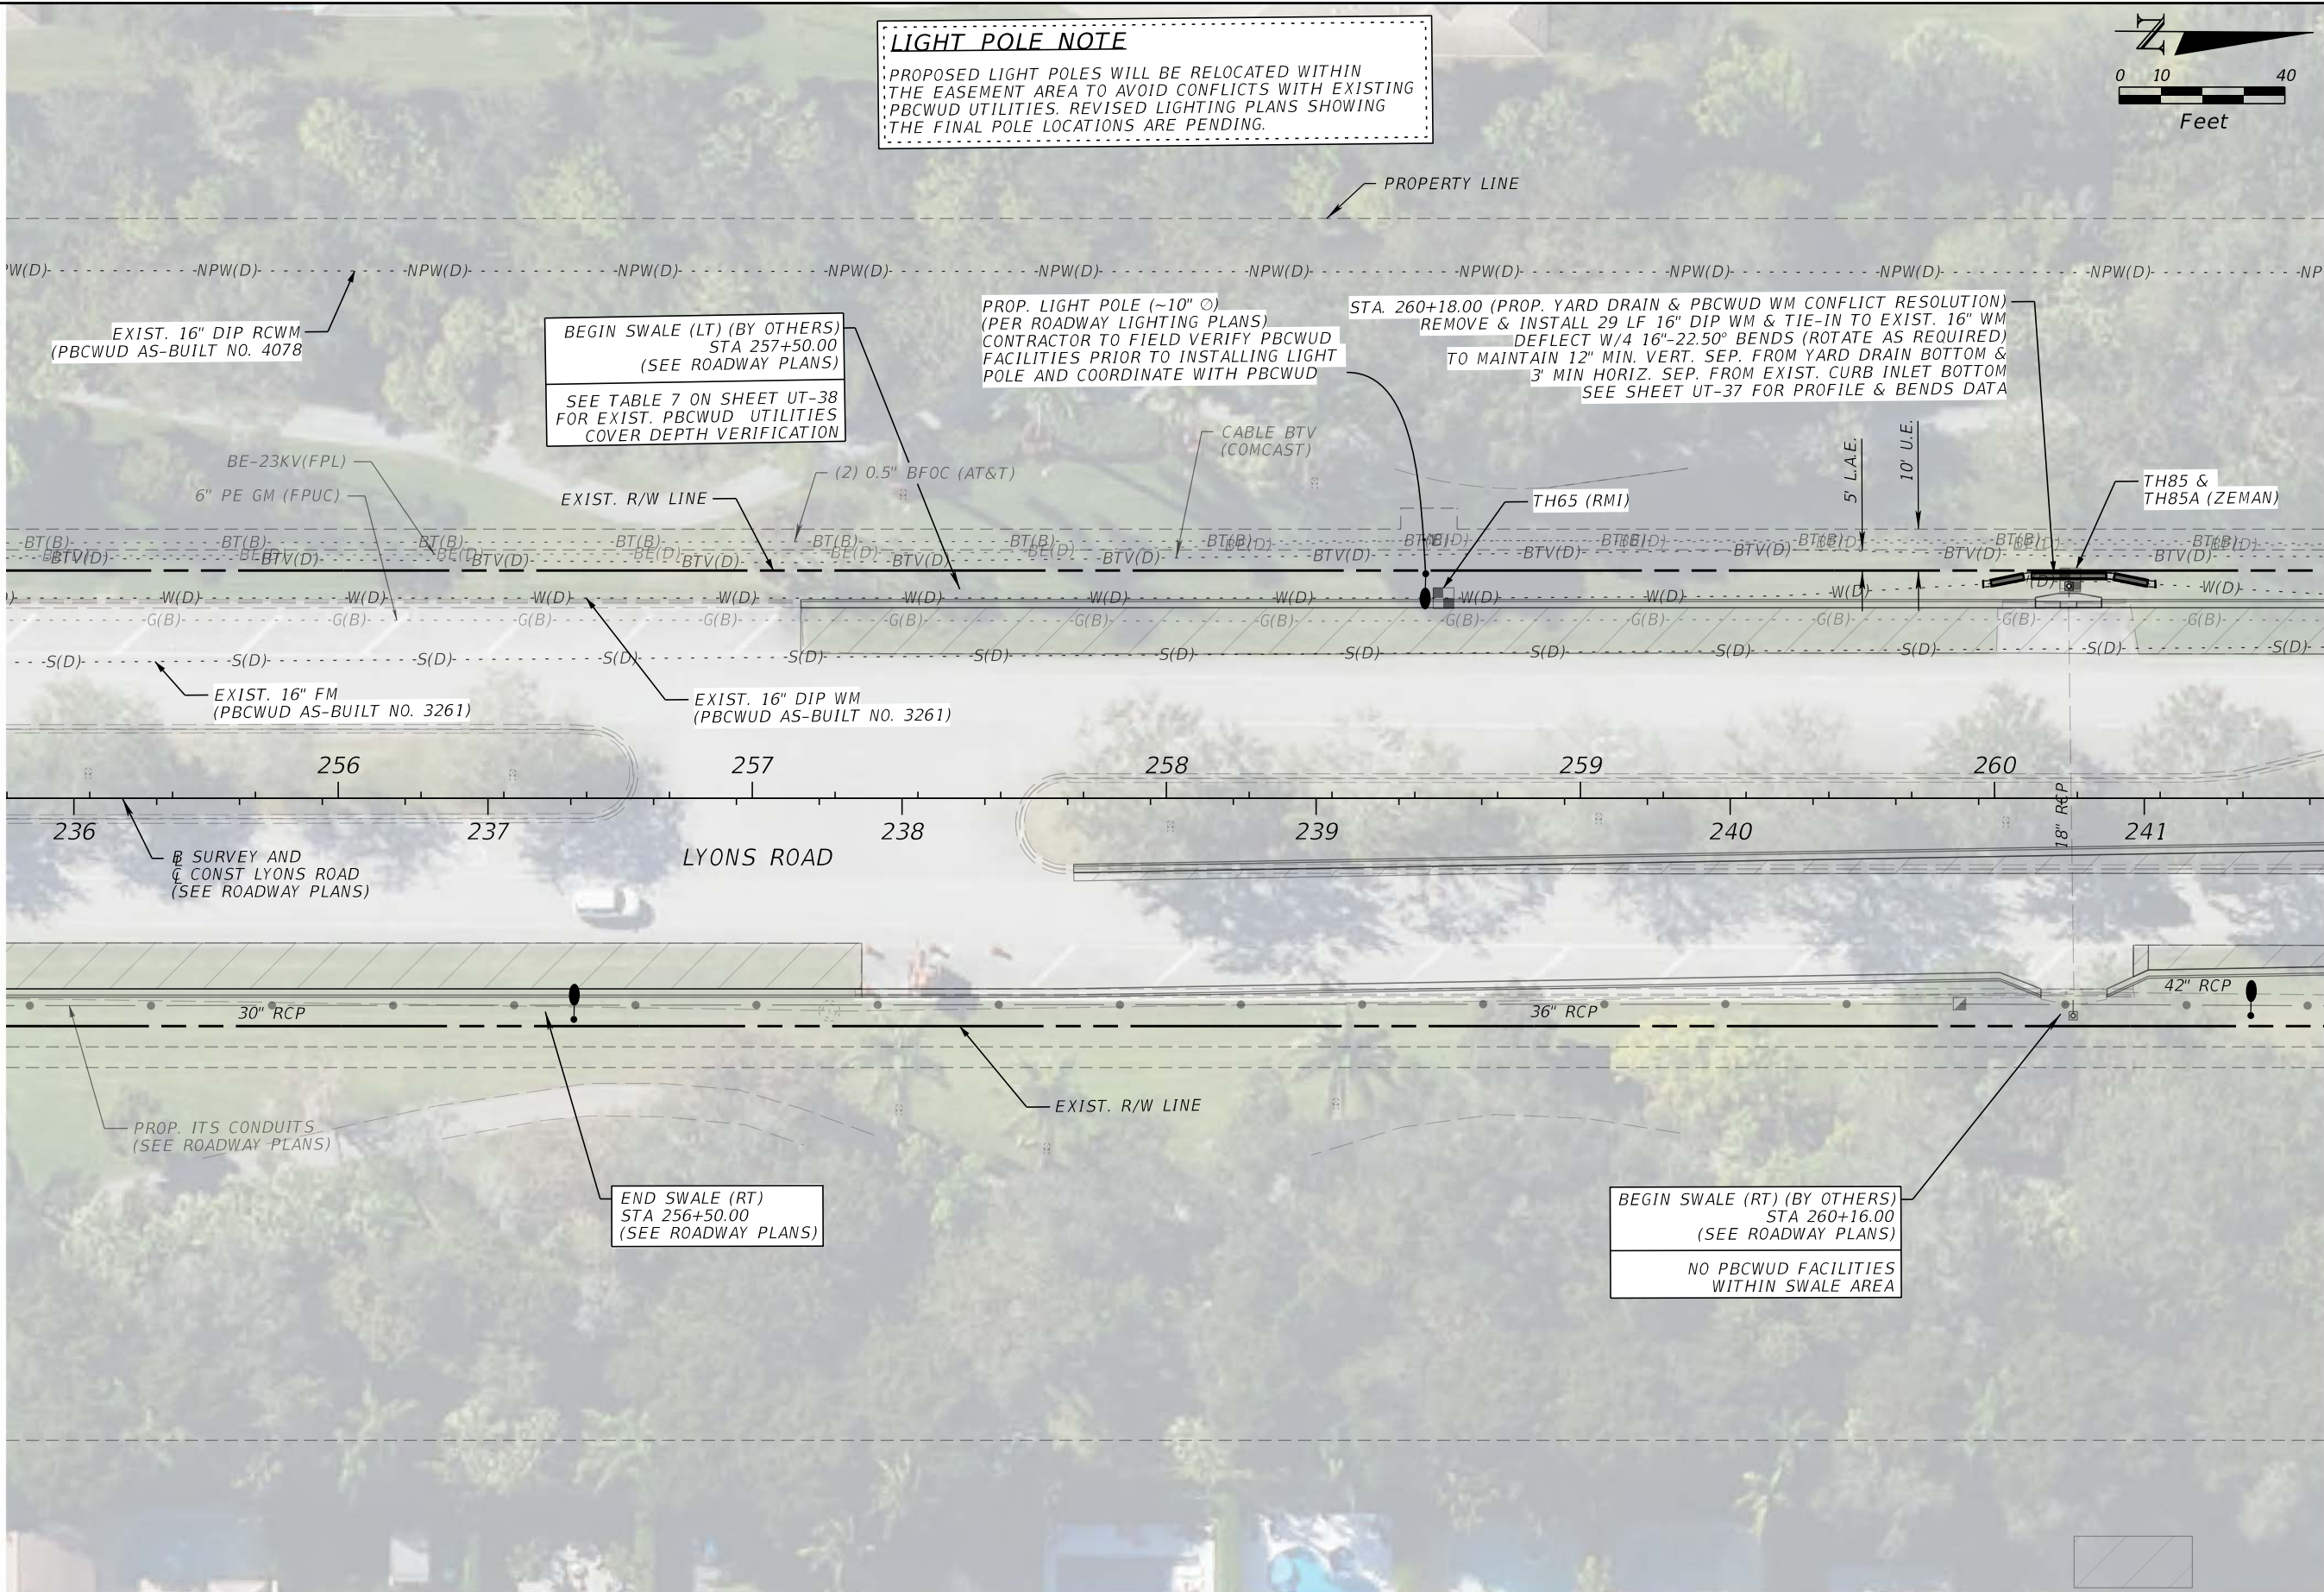



MASSE CONSULTING SERVICES, LLC
KHAN, MD. ABUL BASHER
PE LICENSE NO.: 53863 & COA 33487
2101 VISTA PARKWAY, SUITE 237
WEST PALM BEACH, FL 33411

NO.	REVISION	BY	DATE



PALM BEACH COUNTY
ENGINEERING AND PUBLIC WORKS
ROADWAY PRODUCTION
P.O. BOX 21229, WEST PALM BEACH, FL 33406

SCALE: 1"=40'
APPROVED: BK
DRAWN: FM
CHECKED: FM
DATE: 08/26

UTILITY PLAN

LYONS ROAD FROM LWDD L-30 CANAL TO BOYNTON BEACH BLVD
(PBCWUD WM, FM, & RCWM UTILITY RELOCATION)


SHEET: UT-29
OF: UT-69
WUD PROJECT
NO. 24-019

THE OFFICIAL RECORD OF THIS SHEET IS THE ELECTRONIC FILE DIGITALLY SIGNED AND SEALED UNDER RULE 61G15-23.004, F.A.C.

C:\Users\Fenson\Documents\MASSE CONSULTING SERVICES\DRIVE - Documents\PROJECTS - PBC\CADD FILES\DOT WUD LYONS RD\24026.DWG 3:54:56 PM
ShaneMundt
BBB INTERSECTION - CADD UTILITIES BORDER 01-UT-MCS.com

LIGHT POLE NOTE

PROPOSED LIGHT POLES WILL BE RELOCATED WITHIN THE EASEMENT AREA TO AVOID CONFLICTS WITH EXISTING PBCWUD UTILITIES. REVISED LIGHTING PLANS SHOWING THE FINAL POLE LOCATIONS ARE PENDING.

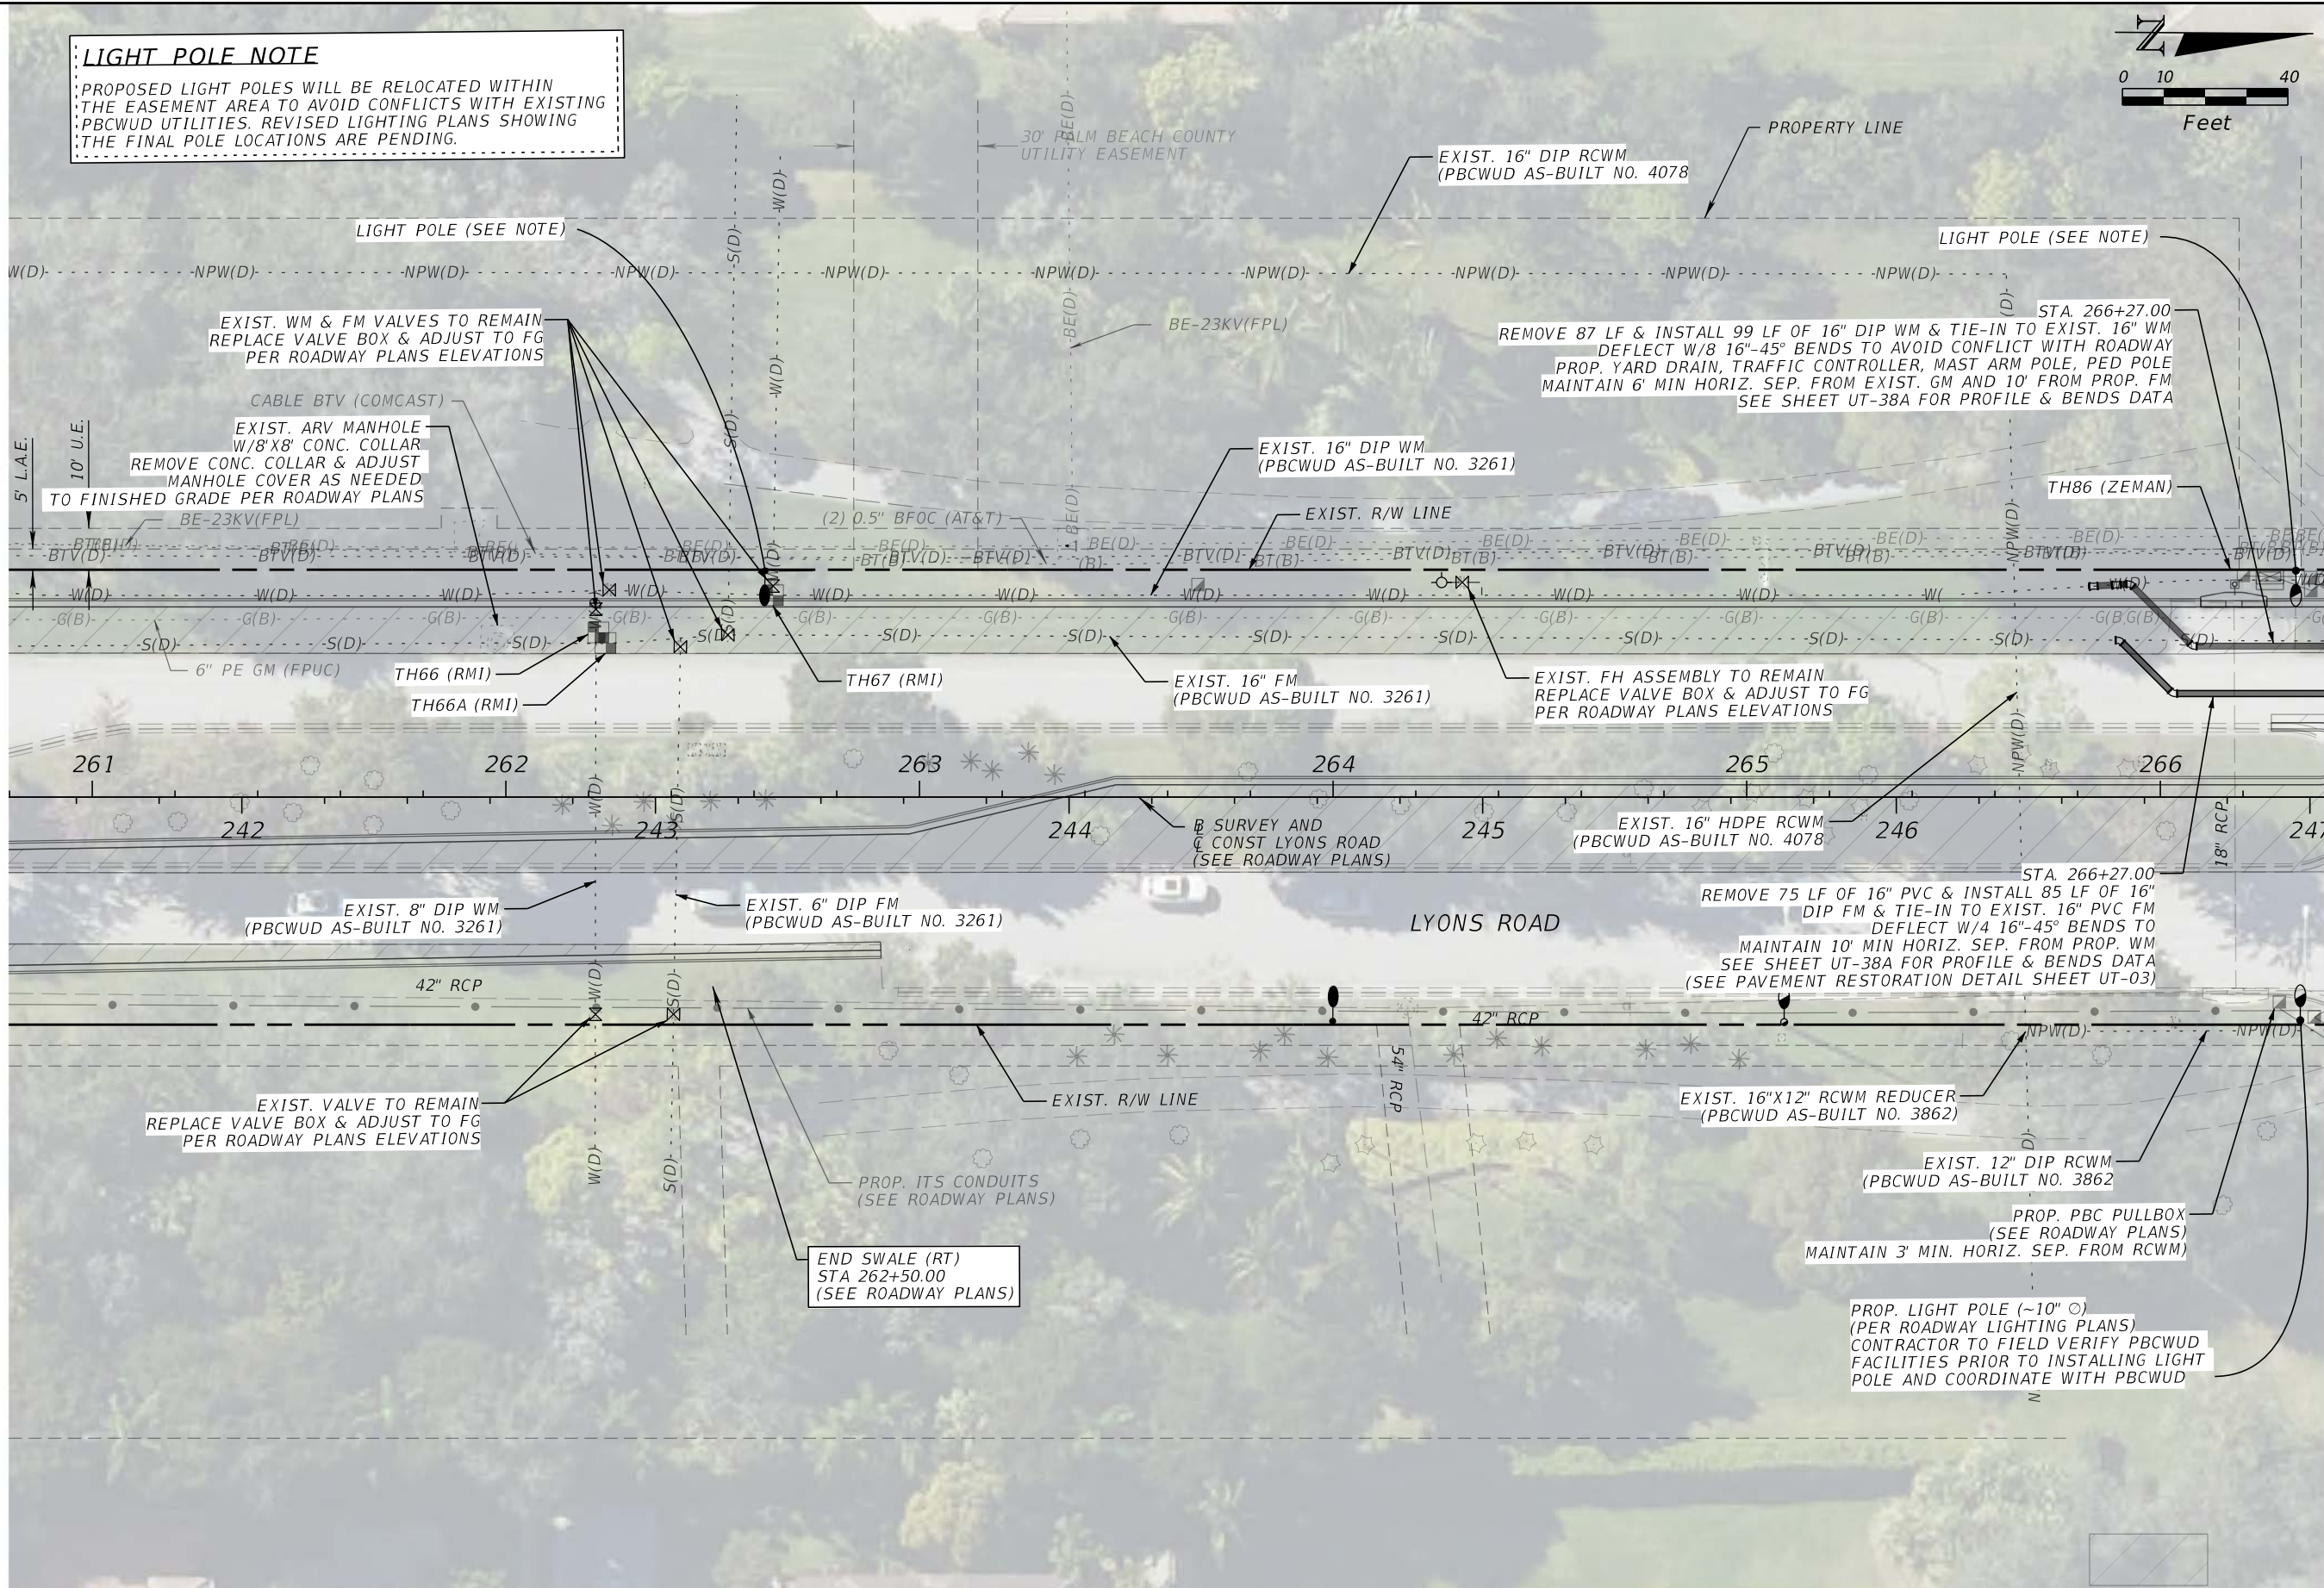

MASSE CONSULTING SERVICES, LLC
KHAN, MD. ABUL BASHER
PE LICENSE NO.: 53863 & COA 33487
2101 VISTA PARKWAY, SUITE 237
WEST PALM BEACH, FL 33411

NO.	REVISION	BY	DATE



PALM BEACH COUNTY
ENGINEERING AND PUBLIC WORKS
ROADWAY PRODUCTION
P.O. BOX 21229, WEST PALM BEACH, FL 33406

SCALE: 1"=40'
APPROVED: BK
DRAWN: FM
CHECKED: FM
DATE: 08/26


UTILITY PLAN

LYONS ROAD FROM LWDD L-30 CANAL TO BOYNTON BEACH BLVD
(PBCWUD WM, FM, & RCWM UTILITY RELOCATION)

SHEET: UT-30
OF: UT-69
WUD PROJECT
NO. 24-019

C:\Users\Fenson\Documents\MASSE CONSULTING SERVICES\PROJECTS - Documents\PROJECTS - PBC\CADD FILES\DOT\WUD LYONS RD\250260.DWG 3:55:13 PM ShaneMunot

BBB INTERSECTION - CADD UTILITIES BORDER 01-UT-MCS.com

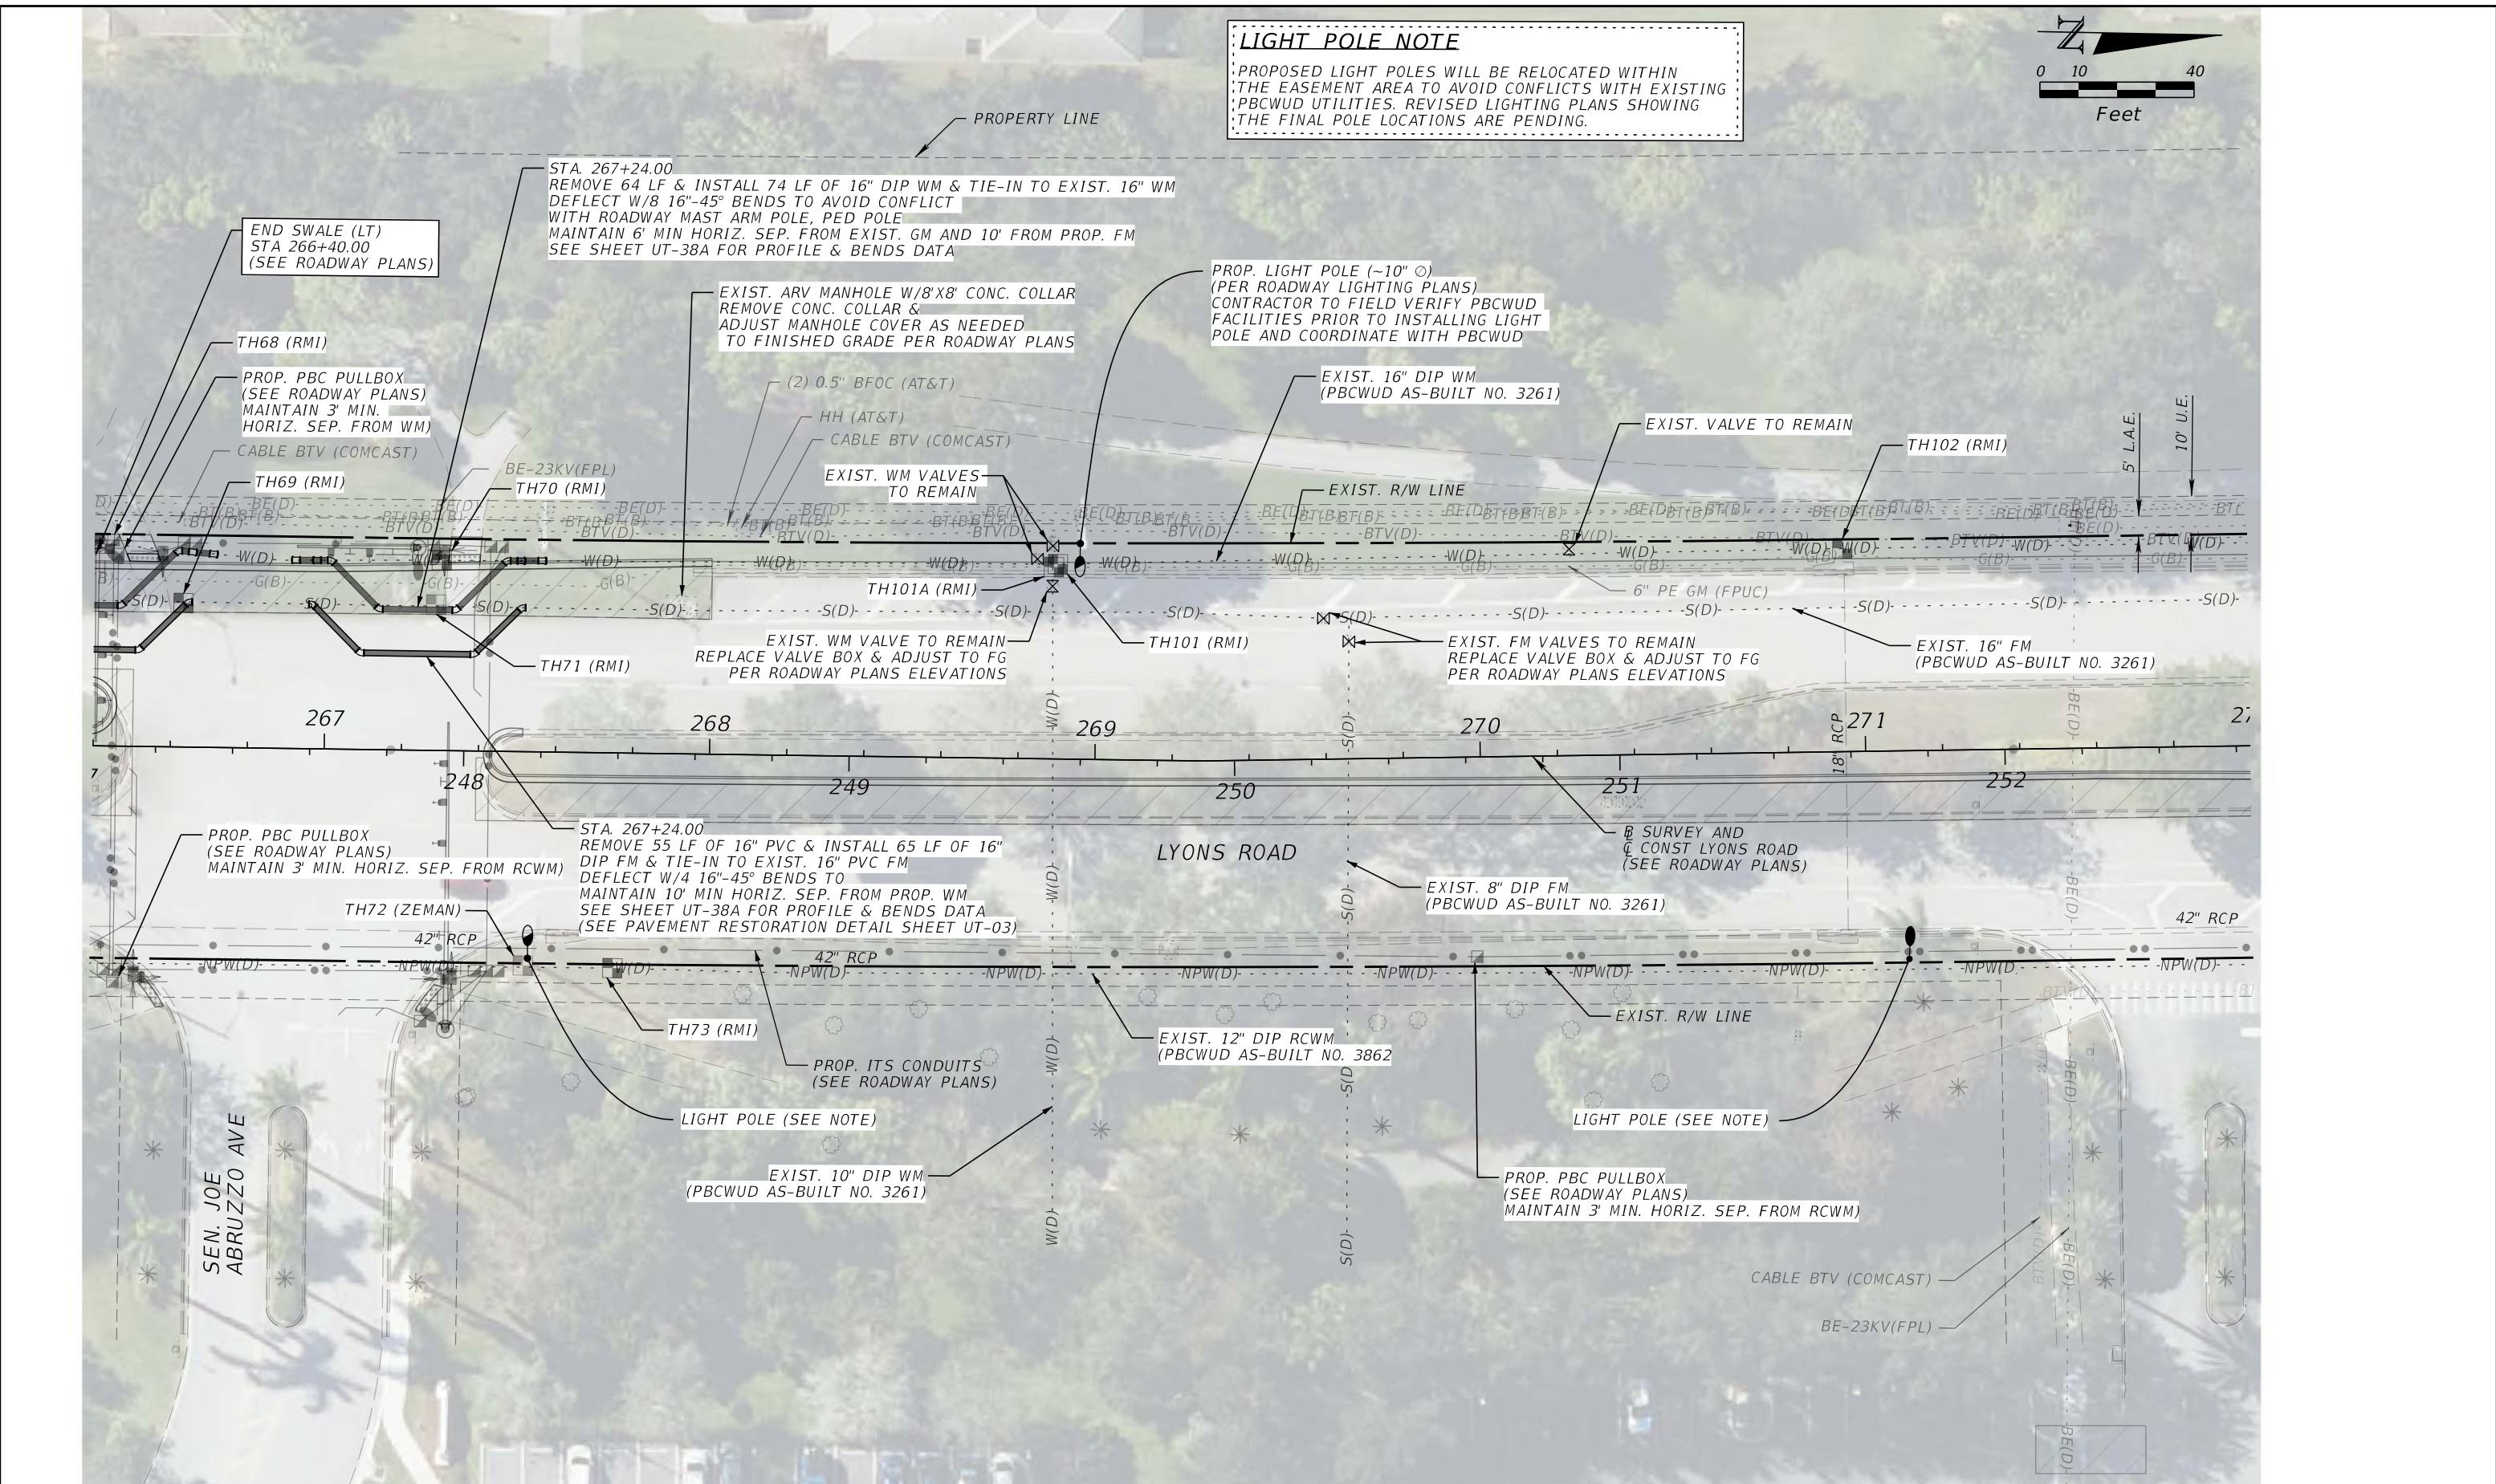



MASSE CONSULTING SERVICES, LLC
Khan, Md. Abul Basher
PE License No.: 53863 & COA 33487
2101 Vista Parkway, Suite 237
West Palm Beach, FL 33411

NO.	REVISION	BY	DATE




PALM BEACH COUNTY
ENGINEERING AND PUBLIC WORKS
ROADWAY PRODUCTION
P.O. BOX 21229, WEST PALM BEACH, FL 33406

SCALE: 1"=40'
APPROVED: BK
DRAWN: FM
CHECKED: FM
DATE: 08/26

UTILITY PLAN
LYONS ROAD FROM LWDD L-30 CANAL TO BOYNTON BEACH BLVD
(PBCWUD WM, FM, & RCWM UTILITY RELOCATION)


SHEET: UT-31
OF: UT-69
WUD PROJECT
NO. 24-019

C:\Users\Fenson\Masse Consulting Services\Projects - PBC\ADD FILES\DOT\WUD LYONS RD\24-019
10:43:34 AM Fenson\Masse
C:\Users\Fenson\Masse Consulting Services\Projects - PBC\ADD FILES\DOT\WUD LYONS RD\24-019
BEB INTERSECTION - CADD UTILITIES BORDER UT-MCS.dgn

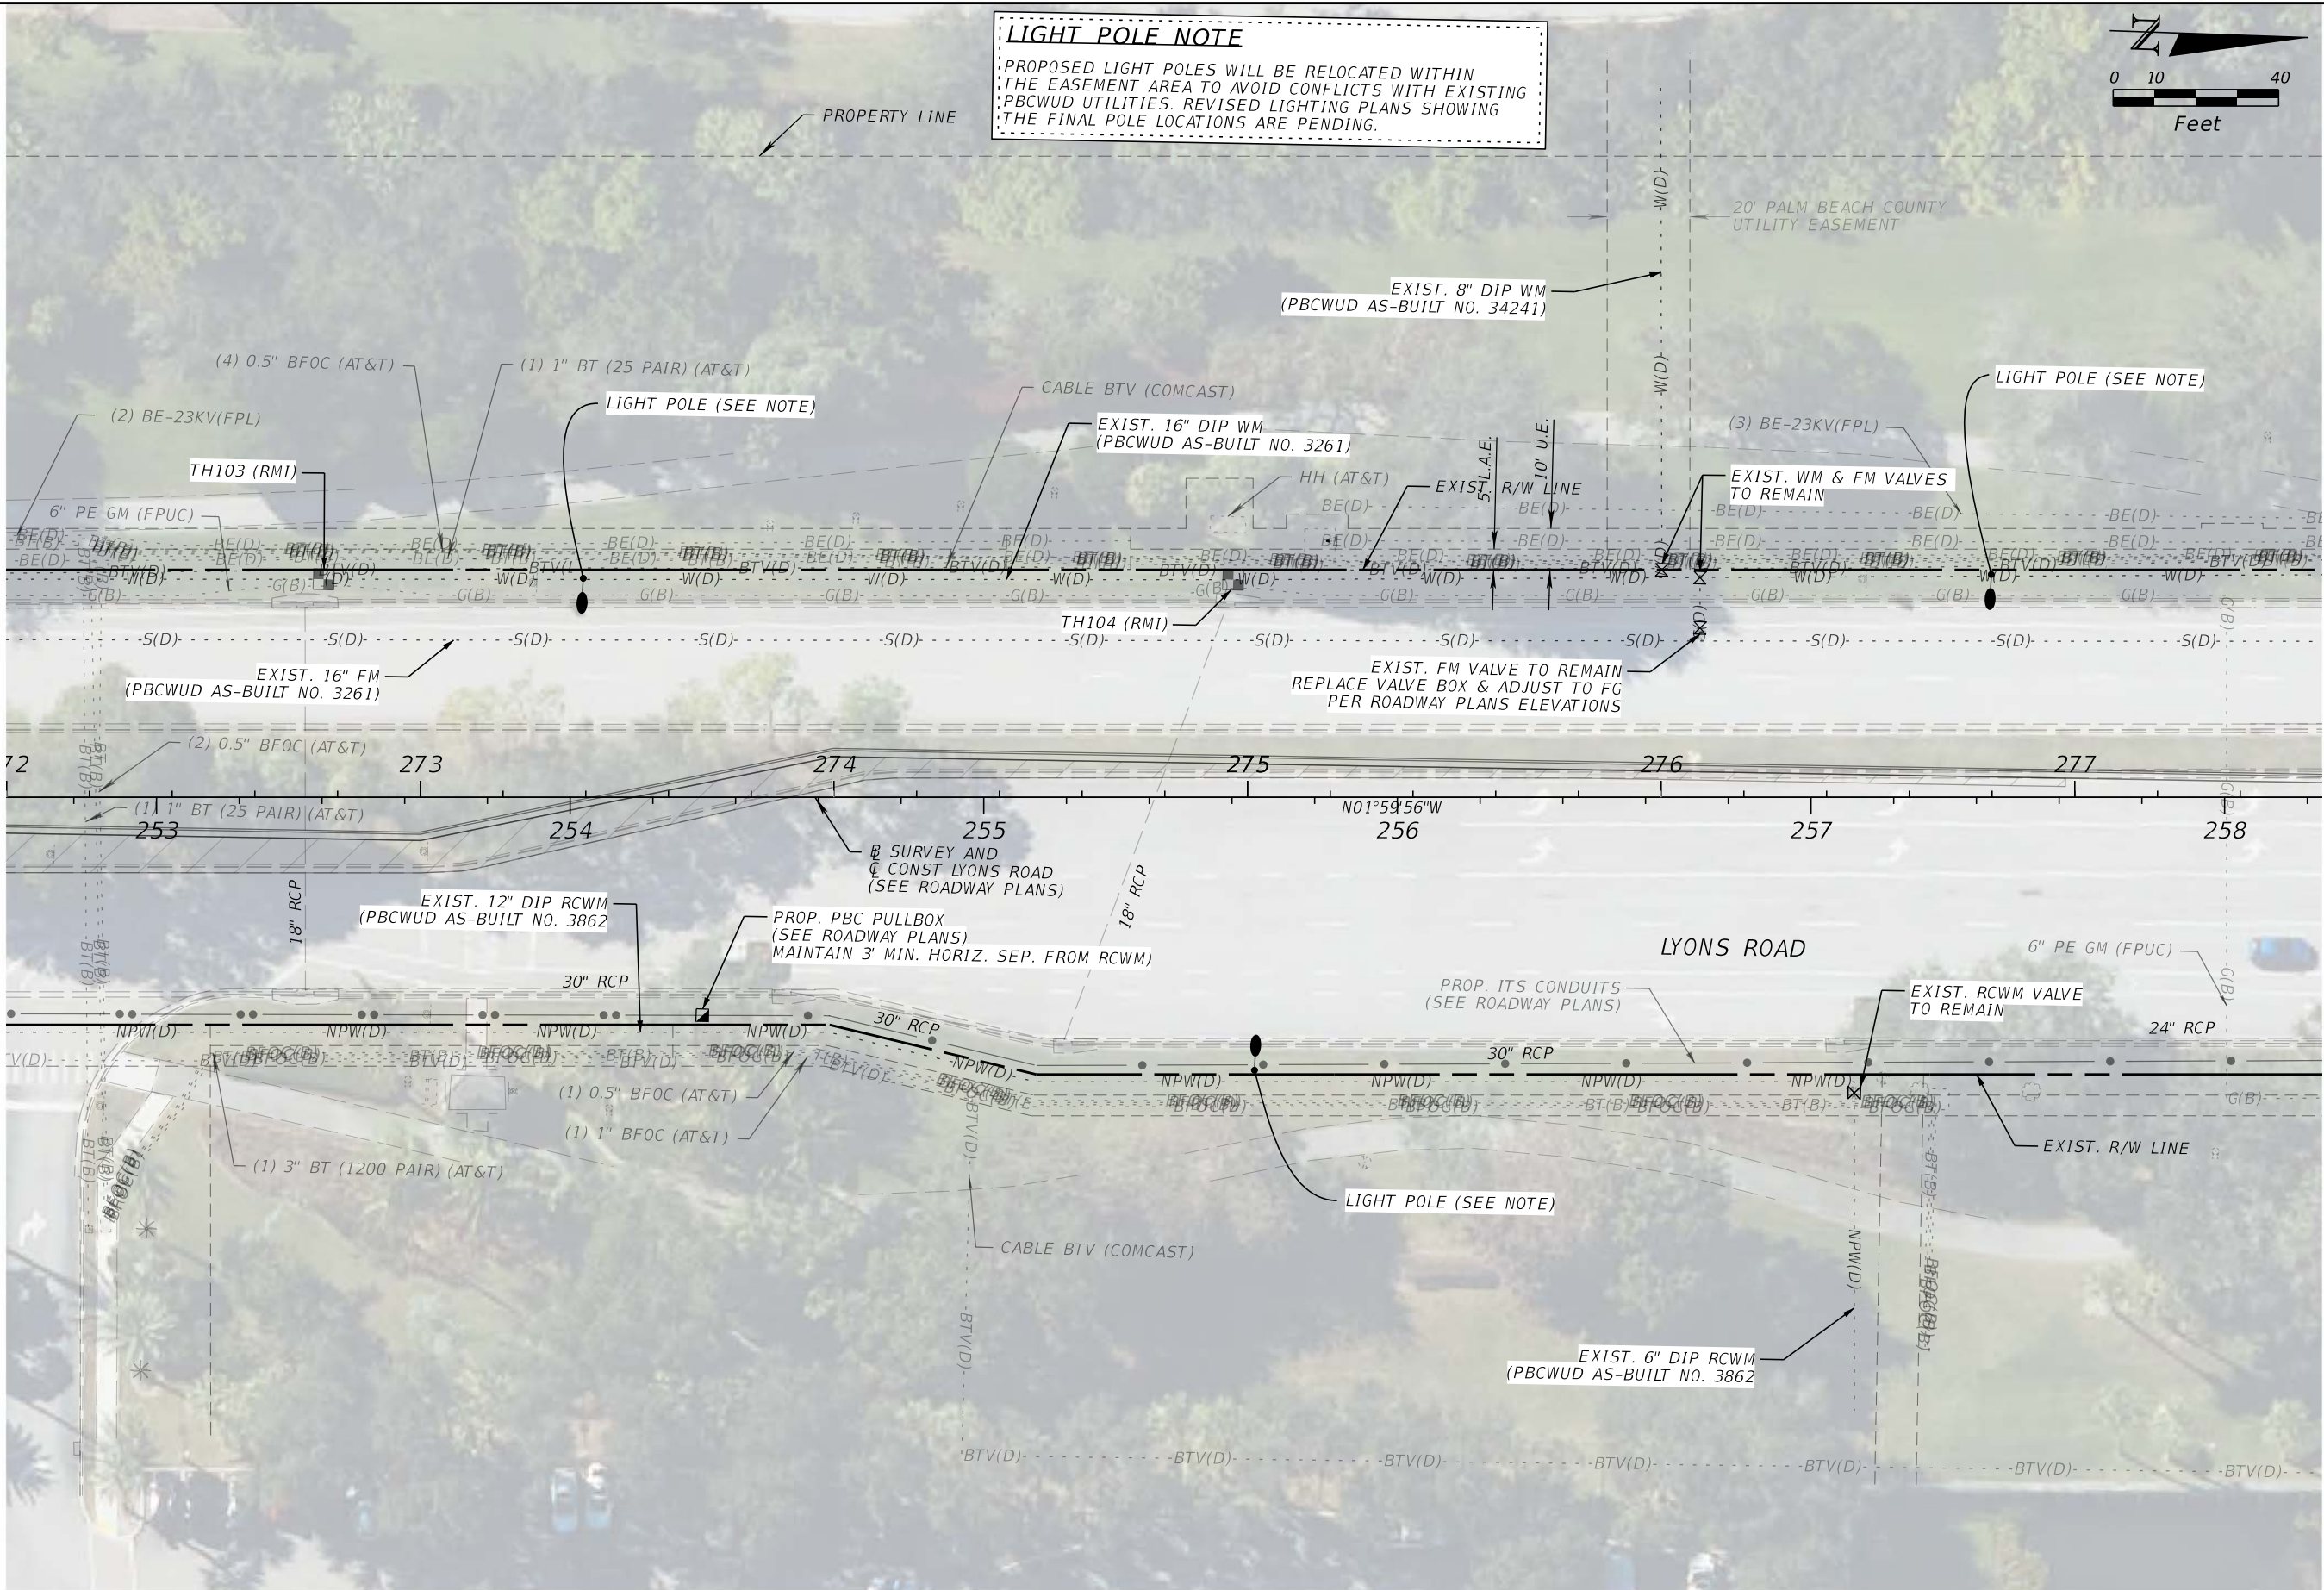

LIGHT POLE NOTE

PROPOSED LIGHT POLES WILL BE RELOCATED WITHIN THE EASEMENT AREA TO AVOID CONFLICTS WITH EXISTING PBCWUD UTILITIES. REVISED LIGHTING PLANS SHOWING THE FINAL POLE LOCATIONS ARE PENDING.

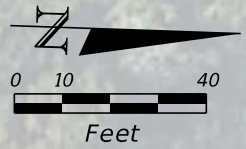



MASSE CONSULTING SERVICES, LLC
PROVIDING COST EFFECTIVE & SAFE DESIGNS

MASSE CONSULTING SERVICES, LLC
KHAN, MD. ABUL BASHER
PE LICENSE NO.: 53863 & COA 33487
2101 VISTA PARKWAY, SUITE 237
WEST PALM BEACH, FL 33411

NO.	REVISION	BY	DATE



PALM BEACH COUNTY
ENGINEERING AND PUBLIC WORKS
ROADWAY PRODUCTION
P.O. BOX 21229, WEST PALM BEACH, FL 33406

SCALE: 1"=40'

APPROVED: BK

DRAWN: FM

CHECKED: FM

DATE: 08/26

UTILITY PLAN


LYONS ROAD FROM LWDD L-30 CANAL TO BOYNTON BEACH BLVD
(PBCWUD WM, FM, & RCWM UTILITY RELOCATION)

SHEET: UT-32

OF: UT-69

WUD PROJECT
NO. 24-019

THE OFFICIAL RECORD OF THIS SHEET IS THE ELECTRONIC FILE DIGITALLY SIGNED AND SEALED UNDER RULE 61G15-23.004, F.A.C.

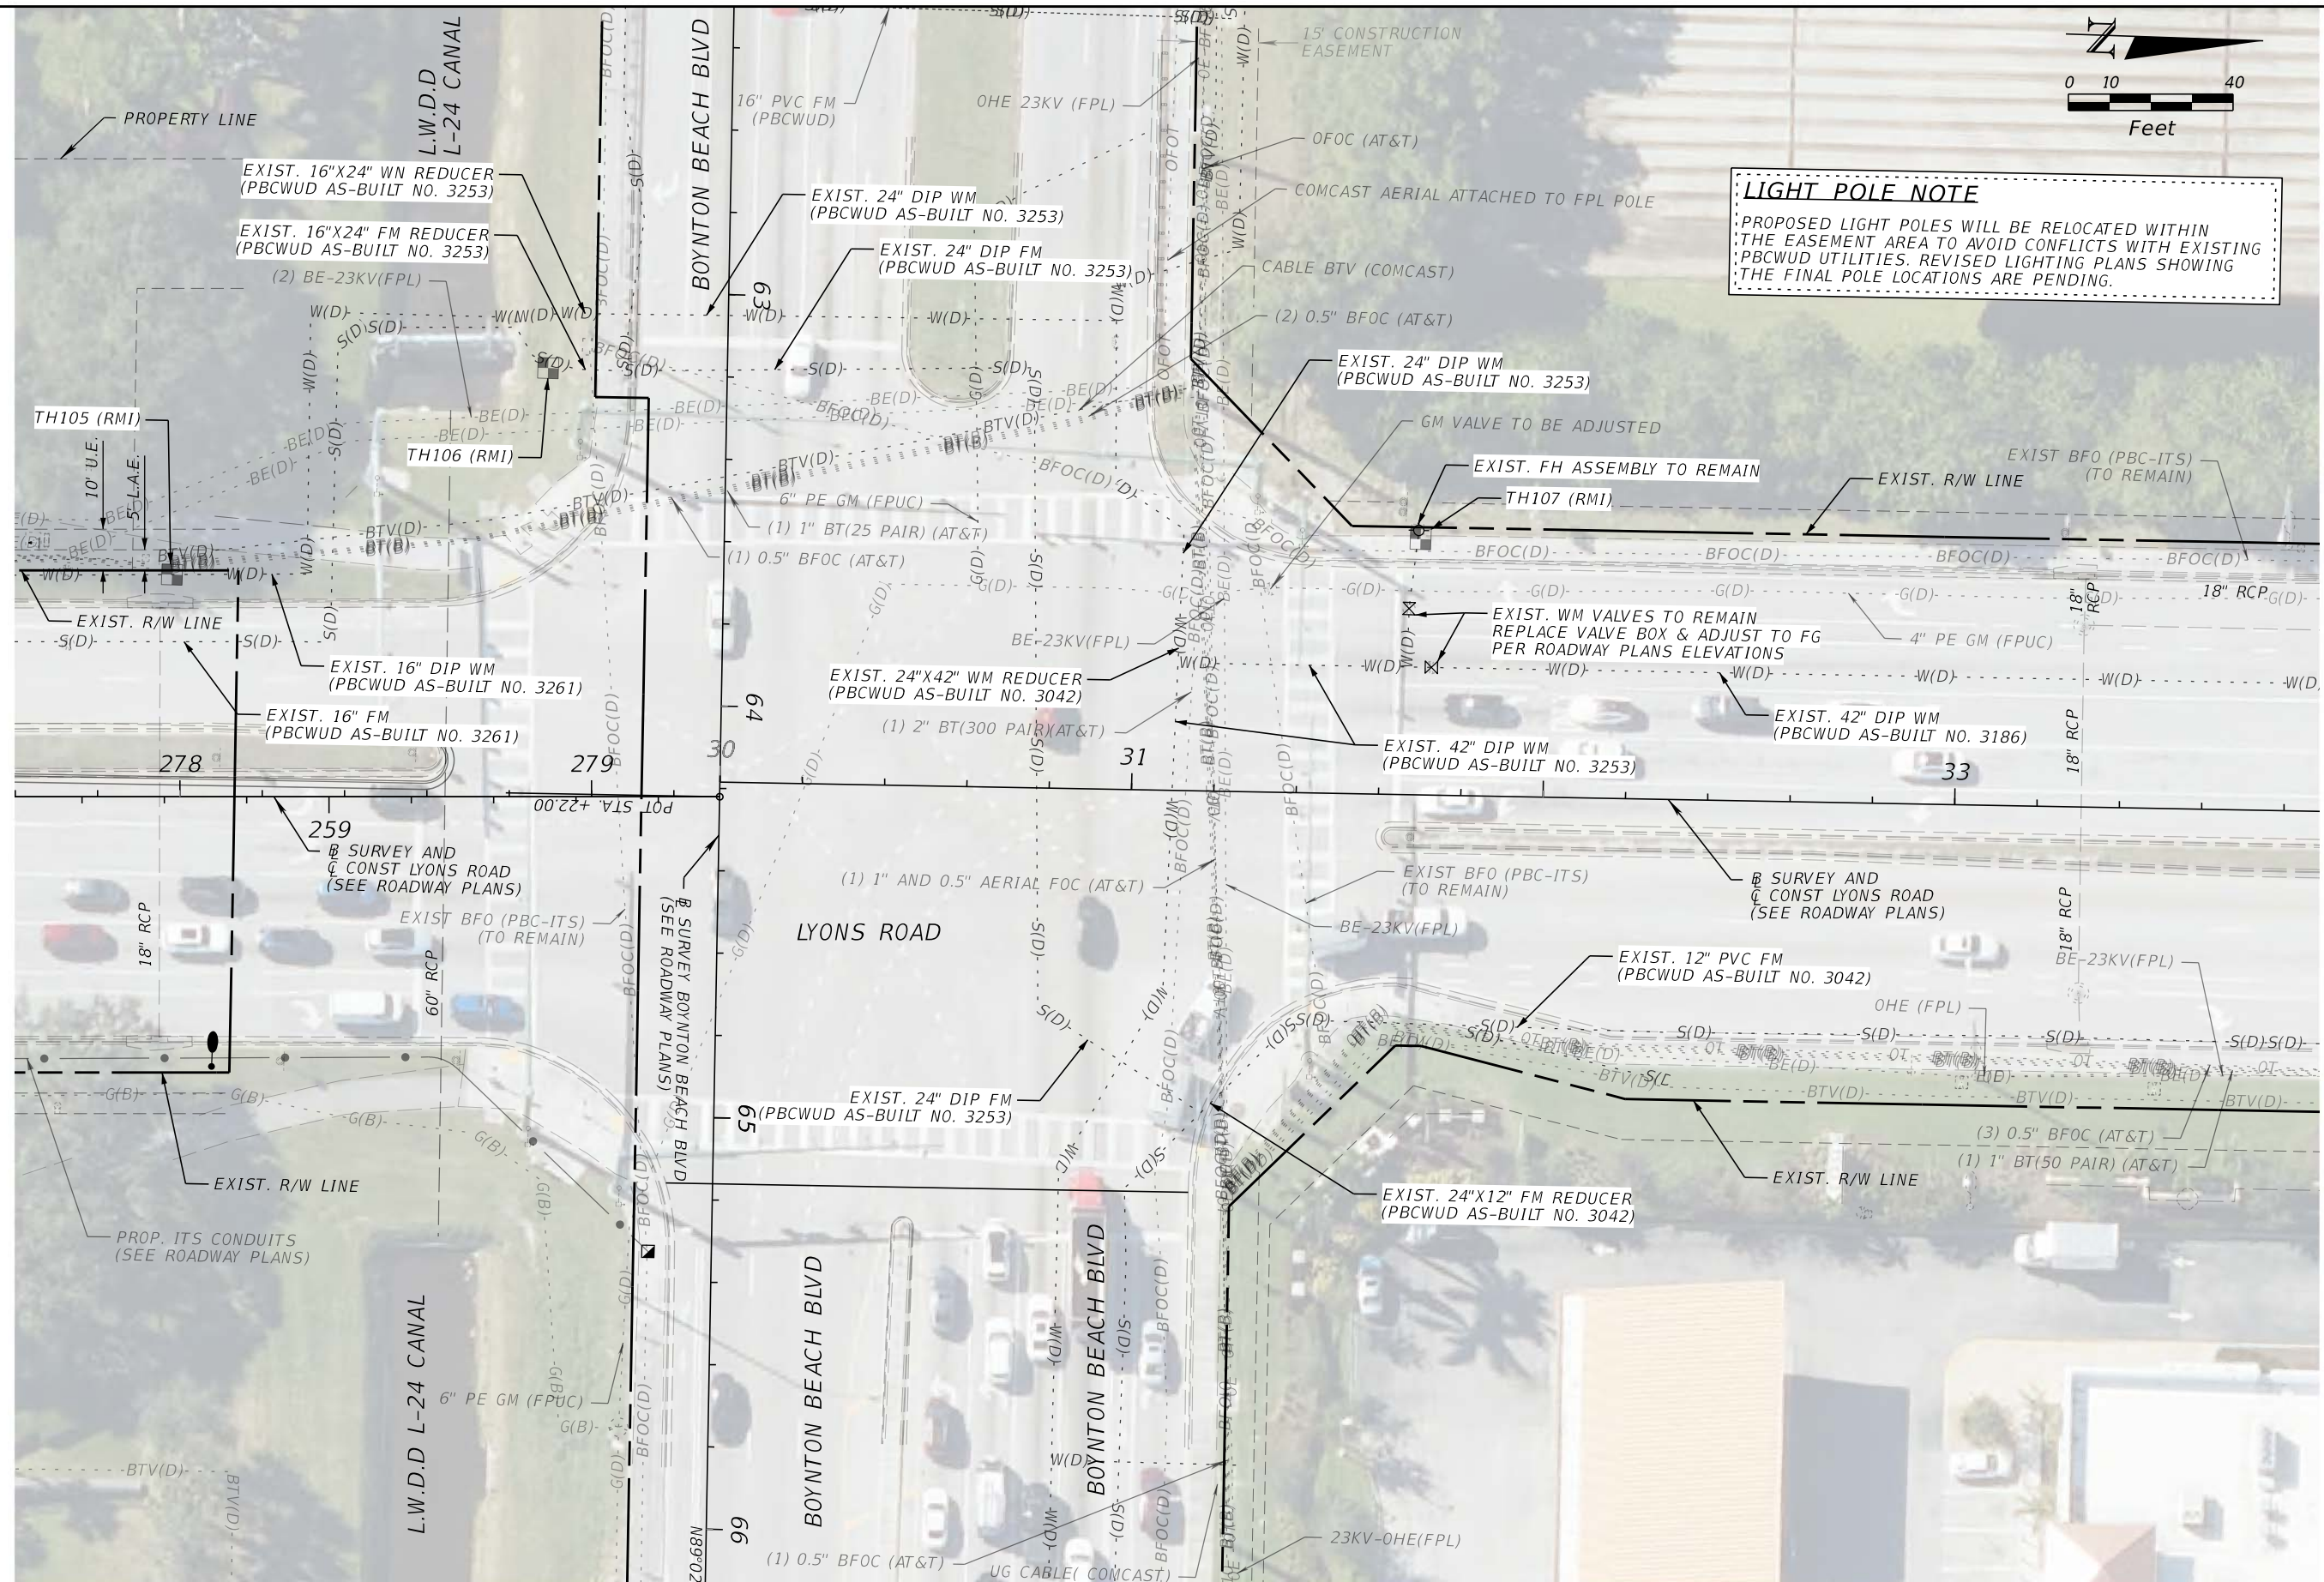

MASSE CONSULTING SERVICES, LLC
PROVIDING COST EFFECTIVE & SAFE DESIGNS

MASSE CONSULTING SERVICES, LLC
KHAN, MD. ABUL BASHER
PE LICENSE NO.: 53863 & COA 33487
2101 VISTA PARKWAY, SUITE 237
WEST PALM BEACH, FL 33411

NO.	REVISION	BY	DATE



**PALM BEACH COUNTY
ENGINEERING AND PUBLIC WORKS
ROADWAY PRODUCTION
P.O. BOX 21239, WEST PALM BEACH, FL 33406**

SCALE: 1"=40'
APPROVED: BK
DRAWN: FM
CHECKED: FM
DATE: 08/26

UTILITY PLAN


LYONS ROAD FROM LWDD L-30 CANAL TO BOYNTON BEACH BLVD
(PBCWUD WM, FM, & RCWM UTILITY RELOCATION)

SHEET: UT-33


OF: UT-69

WUD PROJECT
NO. 24-019

C:\Users\Fenson\Masse Consulting Services\MCS Drive - Documents\PROJECTS - PBC\CADD FILES\DOT-WUD LYONS RD AND
BBB INTERSECTION - CADD UTILITIES\BORDER UT-MCS.dgn 10:43:52 AM Fenson\Masse

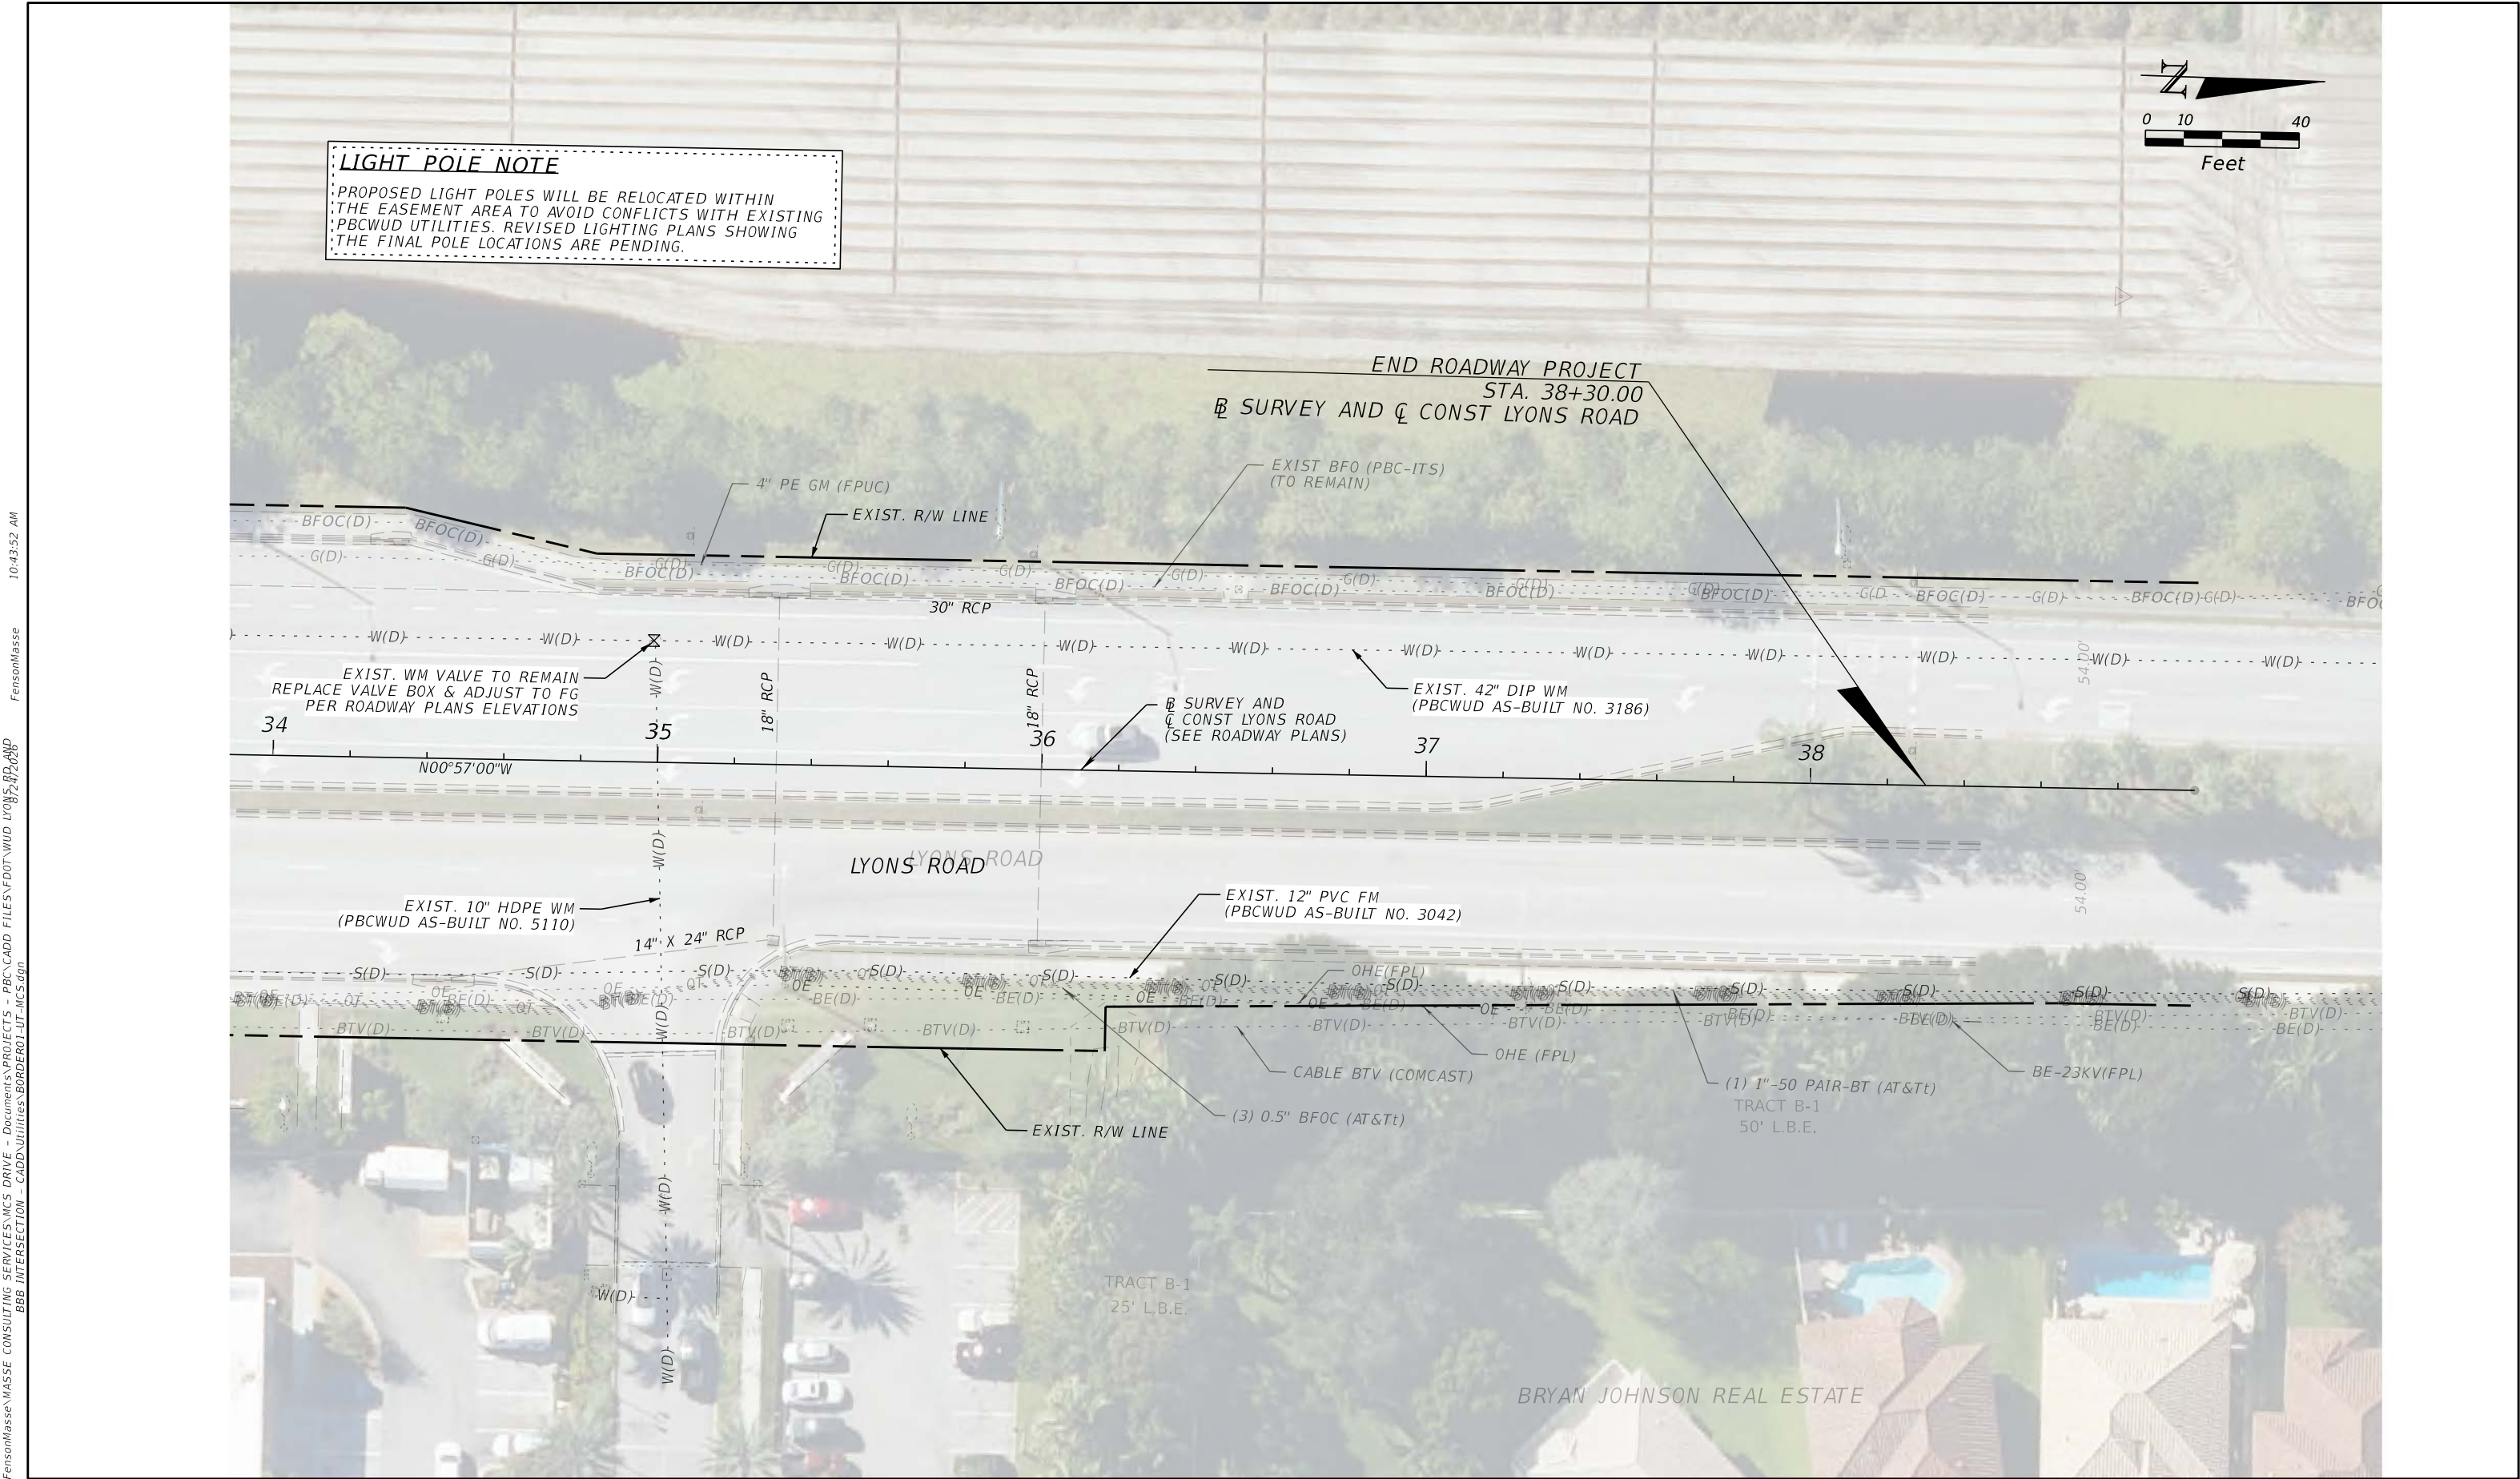

LIGHT POLE NOTE
PROPOSED LIGHT POLES WILL BE RELOCATED WITHIN THE EASEMENT AREA TO AVOID CONFLICTS WITH EXISTING PBCWUD UTILITIES. REVISED LIGHTING PLANS SHOWING THE FINAL POLE LOCATIONS ARE PENDING.

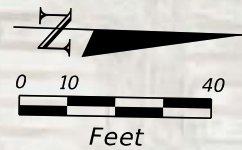

END ROADWAY PROJECT
STA. 38+30.00
B SURVEY AND Q CONST LYONS ROAD

EXIST. WM VALVE TO REMAIN
REPLACE VALVE BOX & ADJUST TO FG
PER ROADWAY PLANS ELEVATIONS

EXIST. 42" DIP WM
(PBCWUD AS-BUILT NO. 3186)

EXIST. 10" HDPE WM
(PBCWUD AS-BUILT NO. 5110)

EXIST. 12" PVC FM
(PBCWUD AS-BUILT NO. 3042)

OHE (FPL)

OHE (FPL)

(1) 1"-50 PAIR-BT (AT&Tt)
TRACT B-1
50' L.B.E.

BE-23KV(FPL)

(3) 0.5" BFOC (AT&Tt)

EXIST. R/W LINE

TRACT B-1
25' L.B.E.

BRYAN JOHNSON REAL ESTATE



MASSE CONSULTING SERVICES, LLC
Khan, Md. Abul Basher
PE License No.: 53863 & COA 33487
2101 Vista Parkway, Suite 237
West Palm Beach, FL 33411

NO.	REVISION	BY	DATE



PALM BEACH COUNTY
ENGINEERING AND PUBLIC WORKS
ROADWAY PRODUCTION
P.O. BOX 21229, WEST PALM BEACH, FL 33406

SCALE: 1"=40'
APPROVED: BK
DRAWN: FM
CHECKED: FM
DATE: 08/26


UTILITY PLAN

LYONS ROAD FROM LWDD L-30 CANAL TO BOYNTON BEACH BLVD
(PBCWUD WM, FM, & RCWM UTILITY RELOCATION)


SHEET: UT-34
OF: UT-69
WUD PROJECT
NO. 24-019

THE OFFICIAL RECORD OF THIS SHEET IS THE ELECTRONIC FILE DIGITALLY SIGNED AND SEALED UNDER RULE 61G15-23.004, F.A.C.


C:\Users\Fenson\Masse Consulting Services, LLC - Documents\Projects - PBC\CADD FILES\FDOT\WUD LYONS RD AND B8B INTERSECTION - CADD\Utilities\BORDER01-UT-MCS - DETAIL.dgn 10:58:32 AM Fenson\Masse

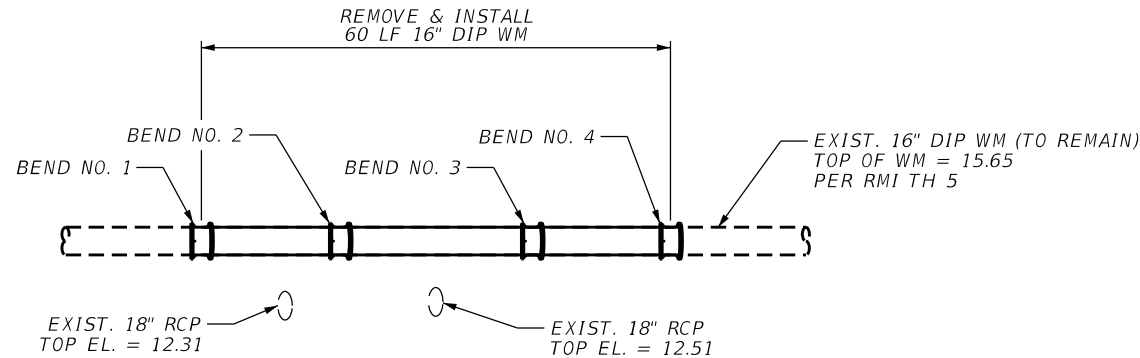


PROFILE SECTION VIEW STA. 526+36.00
PROP. CURB INLET & PBCWUD WM CONFLICT RESOLUTION
(SEE TABLE 1 ON THIS SHEET)

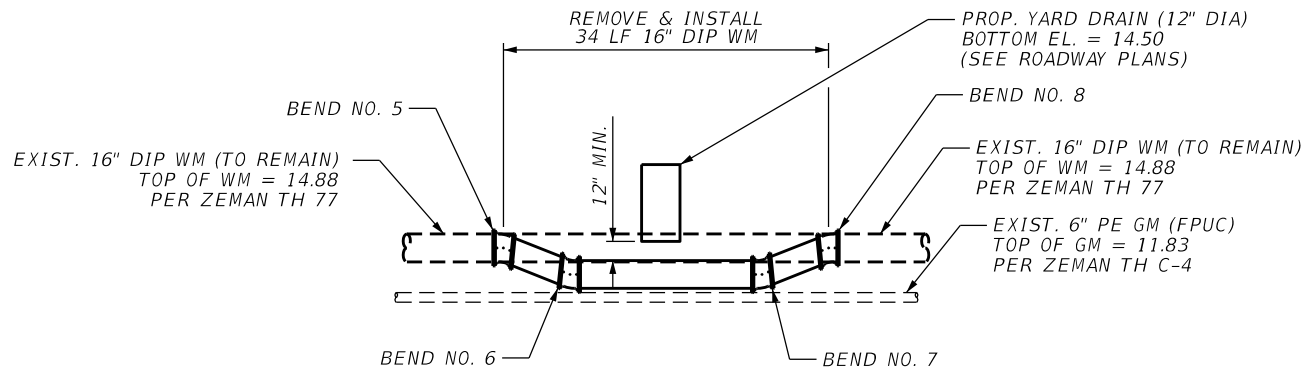

PROFILE SECTION VIEW STA. 186+71.00
PROP. YARD DRAIN & PBCWUD WM CONFLICT RESOLUTION
(SEE TABLE 2 ON THIS SHEET)

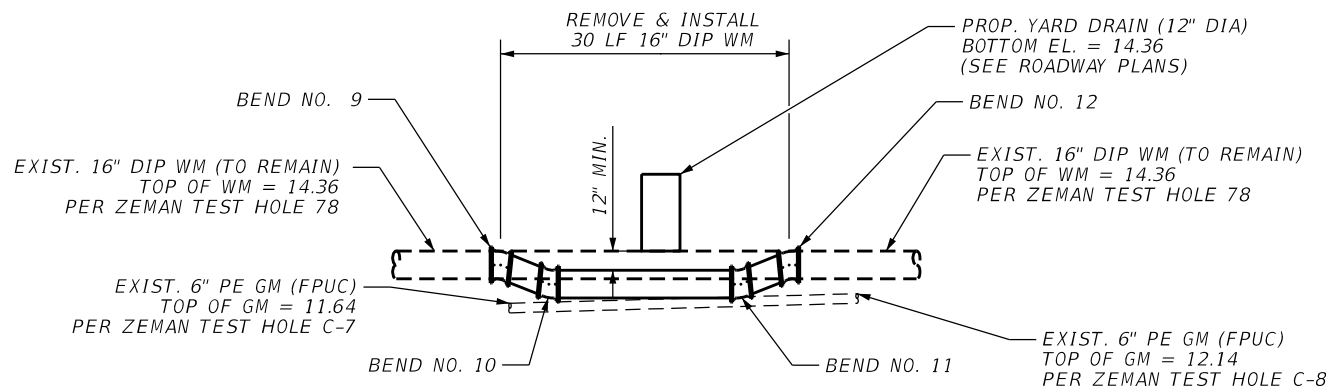

PROFILE SECTION VIEW STA. 192+70.00
PROP. YARD DRAIN & PBCWUD WM CONFLICT RESOLUTION
(SEE TABLE 2 ON THIS SHEET)

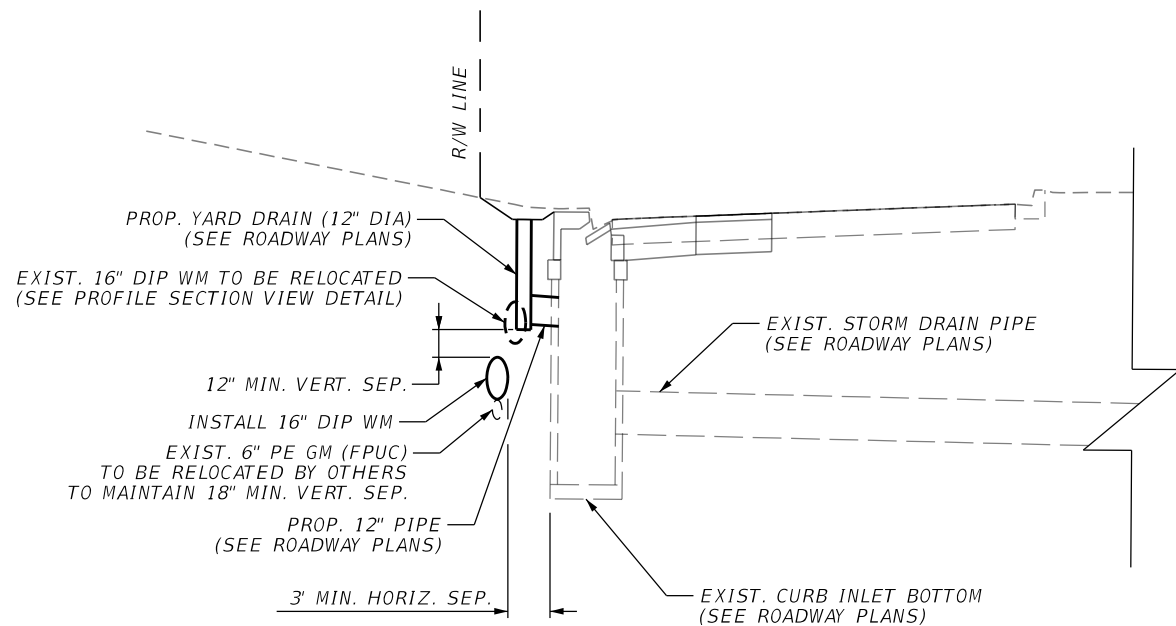

CROSS SECTION VIEW DETAIL
PROP. YARD DRAIN & PBCWUD WM CONFLICT RESOLUTION
(TYPICAL SECTION)

TABLE 1: PROPOSED WM BENDS DATA

CURB INLET STATION	16" DIP WM DATA						REMARKS/NOTES
	BEND			STATION	OFFSET (+/-)	TOP WM EL. (FT)	
	NO.	ANGLE	TYPE				
526+36.00	1	45	HORIZ.	526+13.00	51' RT	15.65	
	2	45	HORIZ.	526+26.00	38' RT	15.65	
	3	45	HORIZ.	526+46.00	38' RT	15.65	
	4	45	HORIZ.	526+60.00	52' RT	15.65	

NOTE: CONTRACTOR TO FIELD VERIFY THE LOCATION AND DEPTH OF PBCWUD FACILITIES AND COORDINATE WITH PBCWUD REGARDING ANY DISCREPANCIES.

TABLE 2: BENDS AND CONFLICT RESOLUTION DATA (PROPOSED YARD DRAINS VS 16" WM)

YARD DRAIN		16" DIP WM DATA						REMARKS/NOTES
STATION	BOTTOM EL. (FT)	BEND			STATION	OFFSET (+/-)	TOP WM EL. (FT)	
		NO.	ANGLE	TYPE				
186+71.00	14.50	5	11.25	VERT.	186+54.06	54' LT	14.88	PROPOSED 16" WM CONFLICTS WITH THE EXISTING 6" PE GM. THE EXISTING GM IS TO BE RELOCATED BY OTHERS TO PROVIDE A MINIMUM VERTICAL SEPARATION OF 18"
		6	11.25	VERT.	186+61.00	54' LT	13.50	
		7	11.25	VERT.	186+81.00	54' LT	13.50	
		8	11.25	VERT.	186+87.94	54' LT	14.88	

192+70.00	14.36	9	11.25	VERT.	192+54.97	53' LT	14.36	PROPOSED 16" WM CONFLICTS WITH THE EXISTING 6" PE GM. THE EXISTING GM IS TO BE RELOCATED BY OTHERS TO PROVIDE A MINIMUM VERTICAL SEPARATION OF 18"
		10	11.25	VERT.	192+60.00	53' LT	13.36	
		11	11.25	VERT.	192+80.00	53' LT	13.36	
		12	11.25	VERT.	192+85.03	53' LT	14.36	

NOTE: CONTRACTOR TO FIELD VERIFY THE LOCATION AND DEPTH OF PBCWUD FACILITIES AND COORDINATE WITH PBCWUD REGARDING ANY DISCREPANCIES.



MASSE CONSULTING SERVICES, LLC
KHAN, MD. ABUL BASHER
PE LICENSE NO.: 53863 & COA 33487
2101 VISTA PARKWAY, SUITE 237
WEST PALM BEACH, FL 33411

NO.	REVISION	BY	DATE



PALM BEACH COUNTY
ENGINEERING AND PUBLIC WORKS
ROADWAY PRODUCTION
P.O. BOX 21229, WEST PALM BEACH, FL 33406

SCALE: NTS
APPROVED: BK
DRAWN: FM
CHECKED: FM
DATE: 08/26


CONFLICT RESOLUTION DATA

LYONS ROAD FROM LWDD L-30 CANAL TO BOYNTON BEACH BLVD
(PBCWUD WM, FM, & RCWM UTILITY RELOCATION)


SHEET: UT-35
OF: UT-69
WUD PROJECT
NO. 24-019

THE OFFICIAL RECORD OF THIS SHEET IS THE ELECTRONIC FILE DIGITALLY SIGNED AND SEALED UNDER RULE 61G15-23.004, F.A.C.


C:\Users\Fenson\Masse Consulting Services\Projects - Documents\Projects - PBC\CADD FILES\DOT\WUD\WUD LIONS RD AND 88B INTERSECTION - CADD\Utilities\BORDER01-UT-WCS - DETAIL.dgn 10:58:33 AM Fenson\Masse

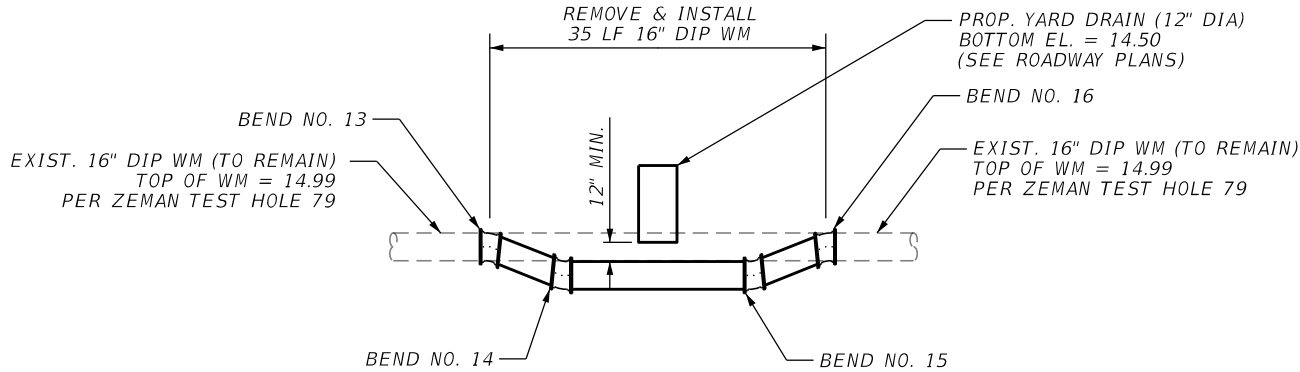

PROFILE SECTION VIEW STA. 201+66.00
PROP. YARD DRAIN & PBCWUD WM CONFLICT RESOLUTION
(SEE TABLE 3 ON THIS SHEET)

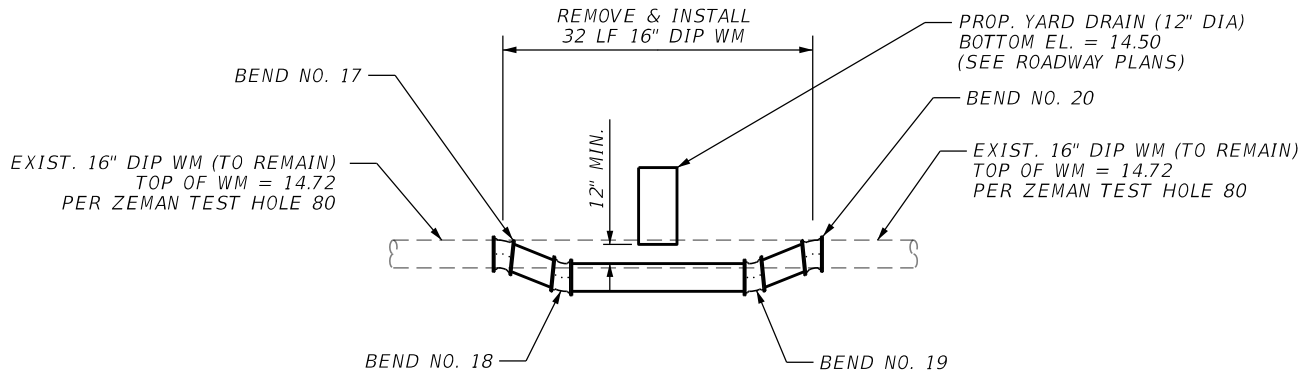

PROFILE SECTION VIEW STA. 207+66.00
PROP. YARD DRAIN & PBCWUD WM CONFLICT RESOLUTION
(SEE TABLE 3 ON THIS SHEET)

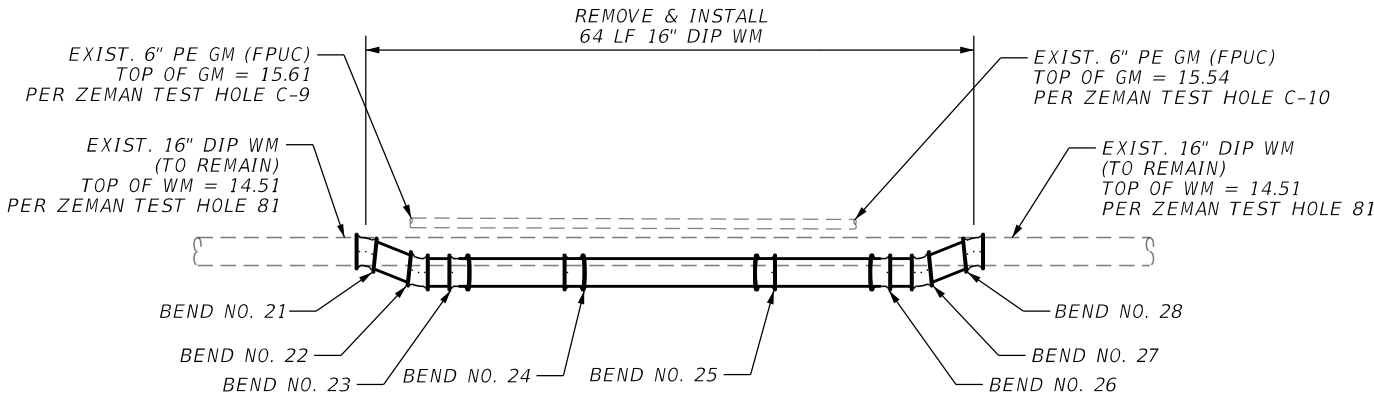

PROFILE SECTION VIEW STA. 213+66.00
PROP. 18" RCP & PBCWUD WM CONFLICT RESOLUTION
(SEE TABLE 4 ON THIS SHEET)

TABLE 3: BENDS AND CONFLICT RESOLUTION DATA (PROPOSED YARD DRAINS VS 16" WM)

YARD DRAIN		16" DIP WM DATA						REMARKS/NOTES
STATION	BOTTOM EL. (FT)	BEND			STATION	OFFSET (+/-)	TOP WM EL. (FT)	
		NO.	ANGLE	TYPE				
201+66.00	14.50	13	11.25	VERT.	201+48.51	54' LT	14.99	
		14	11.25	VERT.	201+56.00	54' LT	13.50	
		15	11.25	VERT.	201+76.00	54' LT	13.50	
		16	11.25	VERT.	201+83.49	54' LT	14.99	
207+66.00	14.50	17	11.25	VERT.	207+49.87	54' LT	14.72	
		18	11.25	VERT.	207+56.00	54' LT	13.50	
		19	11.25	VERT.	207+76.00	54' LT	13.50	
		20	11.25	VERT.	207+82.13	54' LT	14.72	

NOTE: CONTRACTOR TO FIELD VERIFY THE LOCATION AND DEPTH OF PBCWUD FACILITIES AND COORDINATE WITH PBCWUD REGARDING ANY DISCREPANCIES.

TABLE 4: PROPOSED WM BENDS DATA

18" RCP STATION	16" DIP WM DATA						REMARKS/NOTES
	BEND			STATION	OFFSET (+/-)	TOP WM EL. (FT)	
	NO.	ANGLE	TYPE				
213+66.00	21	11.25	VERT.	213+34.00	52' LT	14.51	
	22	11.25	VERT.	213+39.00	52' LT	13.50	
	23	45	HORIZ.	213+44.00	52' LT	13.50	
	24	45	HORIZ.	213+56.00	65' LT	13.50	
	25	45	HORIZ.	213+76.00	65' LT	13.50	
	26	45	HORIZ.	213+88.00	52' LT	13.50	
	27	11.25	VERT.	213+93.00	52' LT	13.50	
	28	11.25	VERT.	213+98.00	52' LT	14.51	

NOTE: CONTRACTOR TO FIELD VERIFY THE LOCATION AND DEPTH OF PBCWUD FACILITIES AND COORDINATE WITH PBCWUD REGARDING ANY DISCREPANCIES.



MASSE CONSULTING SERVICES, LLC
KHAN, MD. ABUL BASHER
PE LICENSE NO.: 53863 & COA 33487
2101 VISTA PARKWAY, SUITE 237
WEST PALM BEACH, FL 33411

NO.	REVISION	BY	DATE



PALM BEACH COUNTY
ENGINEERING AND PUBLIC WORKS
ROADWAY PRODUCTION
P.O. BOX 21229, WEST PALM BEACH, FL 33406

SCALE: NTS
APPROVED: BK
DRAWN: FM
CHECKED: FM
DATE: 08/26


CONFLICT RESOLUTION DATA

LYONS ROAD FROM LWDD L-30 CANAL TO BOYNTON BEACH BLVD
(PBCWUD WM, FM, & RCWM UTILITY RELOCATION)


SHEET: UT-36
OF: UT-69
WUD PROJECT
NO. 24-019

THE OFFICIAL RECORD OF THIS SHEET IS THE ELECTRONIC FILE DIGITALLY SIGNED AND SEALED UNDER RULE 61G15-23.004, F.A.C.


C:\Users\FensonMasse\MASSE CONSULTING SERVICES\PCS - DRIVE - Documents\PROJECTS - PBC\CADD FILES\DOT\WUD LV045-RD-AND-88B INTERSECTION - CADD\Utilities\BORDER01-UT-MCS - DETAIL.dgn 10:58:33 AM FensonMasse

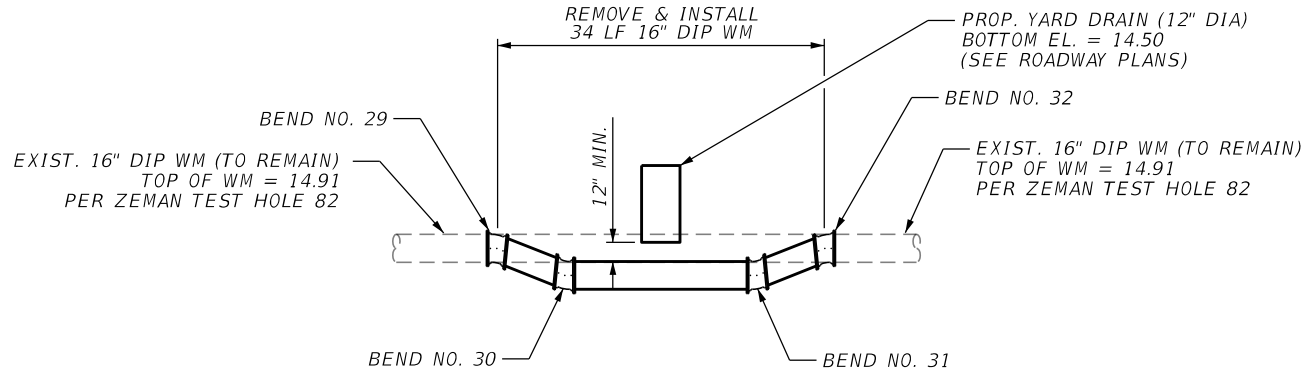

PROFILE SECTION VIEW STA. 219+66.00
PROP. YARD DRAIN & PBCWUD WM CONFLICT RESOLUTION
(SEE TABLE 5 ON THIS SHEET)

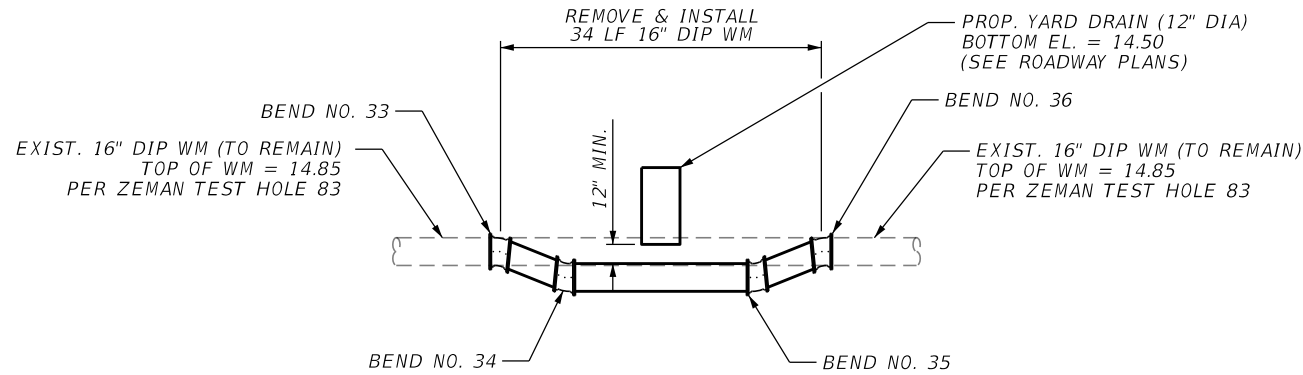

PROFILE SECTION VIEW STA. 230+18.00
PROP. YARD DRAIN & PBCWUD WM CONFLICT RESOLUTION
(SEE TABLE 5 ON THIS SHEET)

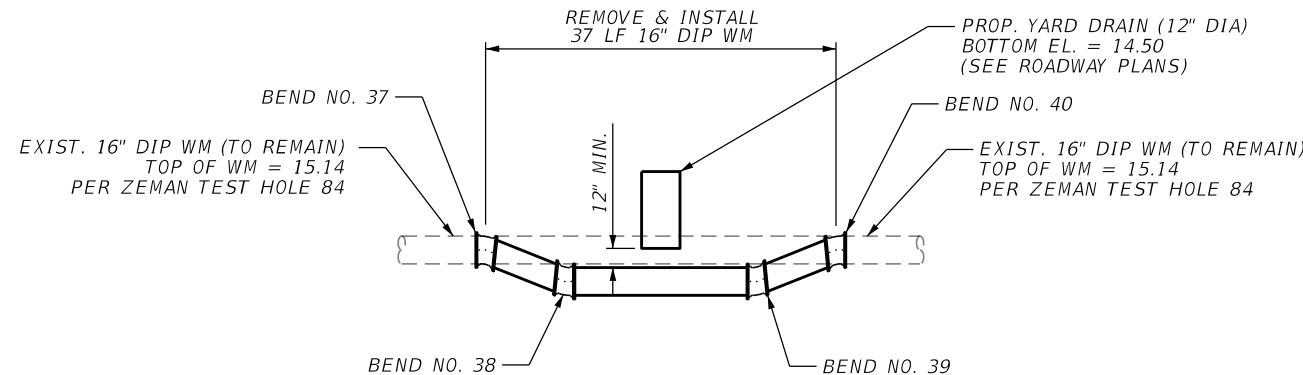


PROFILE SECTION VIEW STA. 254+19.00
PROP. YARD DRAIN & PBCWUD WM CONFLICT RESOLUTION
(SEE TABLE 5 ON THIS SHEET)

TABLE 5: BENDS AND CONFLICT RESOLUTION DATA (PROPOSED YARD DRAINS VS 16" WM)

YARD DRAIN		16" DIP WM DATA						REMARKS/NOTES
STATION	BOTTOM EL. (FT)	BEND			STATION	OFFSET (+/-)	TOP WM EL. (FT)	
		NO.	ANGLE	TYPE				
219+66.00	14.50	29	11.25	VERT.	219+48.91	53' LT	14.91	CABLE TV (COMCAST) AND 6" PE GM (FPUC) TO BE RELOCATED BY OTHERS TO MAINTAIN A MINIMUM 3' HORIZONTAL SEPARATION FROM THE PBCWUD PROPOSED 16" DIP WM.
		30	11.25	VERT.	219+56.00	54' LT	13.50	
		31	11.25	VERT.	219+76.00	54' LT	13.50	
		32	11.25	VERT.	219+83.09	53' LT	14.91	
230+18.00	14.50	33	11.25	VERT.	230+01.21	53' LT	14.85	
		34	11.25	VERT.	230+08.00	53' LT	13.50	
		35	11.25	VERT.	230+28.00	53' LT	13.50	
		36	11.25	VERT.	230+34.79	52' LT	14.85	
254+19.00	14.50	37	11.25	VERT.	254+00.76	53' LT	15.14	
		38	11.25	VERT.	254+09.00	53' LT	13.50	
		39	11.25	VERT.	254+29.00	53' LT	13.50	
		40	11.25	VERT.	254+37.24	52' LT	15.14	
260+18.00	14.50	41	22.5	VERT.	260+03.61	52' LT	15.32	
		42	22.5	VERT.	260+08.00	54' LT	13.50	
		43	22.5	VERT.	260+28.00	54' LT	13.50	
		44	22.5	VERT.	260+32.39	52' LT	15.32	

NOTE: CONTRACTOR TO FIELD VERIFY THE LOCATION AND DEPTH OF PBCWUD FACILITIES AND COORDINATE WITH PBCWUD REGARDING ANY DISCREPANCIES.

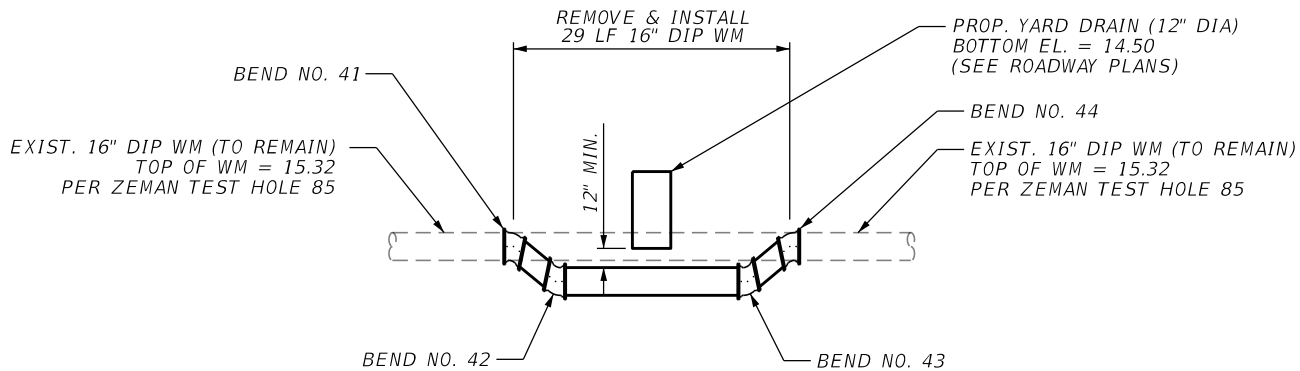

PROFILE SECTION VIEW STA. 260+18.00
PROP. YARD DRAIN & PBCWUD WM CONFLICT RESOLUTION
(SEE TABLE 5 ON THIS SHEET)



MASSE CONSULTING SERVICES, LLC
KHAN, MD. ABUL BASHER
PE LICENSE NO.: 53863 & COA 33487
2101 VISTA PARKWAY, SUITE 237
WEST PALM BEACH, FL 33411

NO.	REVISION	BY	DATE



PALM BEACH COUNTY
ENGINEERING AND PUBLIC WORKS
ROADWAY PRODUCTION
P.O BOX 21229, WEST PALM BEACH, FL 33406

SCALE: NTS
APPROVED: BK
DRAWN: FM
CHECKED: FM
DATE: 08/26

CONFLICT RESOLUTION DATA

LYONS ROAD FROM LWDD L-30 CANAL TO BOYNTON BEACH BLVD
(PBCWUD WM, FM, & RCWM UTILITY RELOCATION)

SHEET: UT-37
OF: UT-69
WUD PROJECT
NO. 24-019

THE OFFICIAL RECORD OF THIS SHEET IS THE ELECTRONIC FILE DIGITALLY SIGNED AND SEALED UNDER RULE 61G15-23.004, F.A.C.


C:\Users\FensonMasse\MASSE CONSULTING SERVICES\MCS_DRIVE - Documents\PROJECTS - PBC\CADD FILES\FDOT\WUD L\0165_RP_AND BBB INTERSECTION - CADD\Utilities\BORDER\UT-MCS - DETAIL.dgn 7:58:53 PM FensonMasse

TABLE 7: PROPOSED ROADWAY SWALE AND PBCWUD EXISTING UTILITIES COVER DEPTH VERIFICATION							
SWALE				EXIST. PBCWUD UTILITIES		MIN. COVER DEPTH (IN)	REMARKS/NOTES
BEGIN STA.	END STA.	SIDE	MIN. BOT. EL. (FT)				
121+00.00	524+80.00	RIGHT	17.58	16" WM TOP EL.= 15.65	BASED ON TH5 DATA	23.16	NOT ENOUGH COVER TO BE DISCUSSED W/WUD *
530+95.00	540+90.00	RIGHT	17.67	16" WM TOP EL.= 15.65	BASED ON TH14 DATA	24.24	NOT ENOUGH COVER TO BE DISCUSSED W/WUD *
544+50.00	555+80.00	RIGHT	16.93	16" WM TOP EL.= 14.12	BASED ON AS-BUILT DATA	33.72	ACCEPTABLE COVER (NO CONFLICT)*
560+50.00	568+40.00	RIGHT	17.12	16" WM TOP EL.= 14.12	BASED ON AS-BUILT DATA	36.00	ENOUGH COVER (NO CONFLICT)
121+00.00	527+20.00	LEFT	17.63	16" RCWM TOP EL.= 14.72	BASED ON AS-BUILT DATA	34.92	ACCEPTABLE COVER (NO CONFLICT)*
				8" FM TOP EL.= 14.38	BASED ON TH3 DATA	39.00	ENOUGH COVER (NO CONFLICT)
533+00.00	537+40.00	LEFT	18.37	16" RCWM TOP EL.= 14.54	BASED ON AS-BUILT DATA	45.96	ENOUGH COVER (NO CONFLICT)
				10" FM TOP EL.= 14.34	BASED ON TH3 DATA	48.36	ENOUGH COVER (NO CONFLICT)
546+50.00	556+20.00	LEFT	16.83	16" RCWM TOP EL.= 13.72	BASED ON AS-BUILT DATA	37.32	ENOUGH COVER (NO CONFLICT)
559+60.00	569+20.00	LEFT	17.57	16" RCWM TOP EL.= 14.62	BASED ON AS-BUILT DATA	35.40	ACCEPTABLE COVER (NO CONFLICT)*
185+00.00	196+00.00	LEFT	17.91	16" WM TOP EL.= 14.98	BASED ON TH34 DATA	35.16	ACCEPTABLE COVER (NO CONFLICT)*
197+90.00	209+50.00	LEFT	17.50	16" WM TOP EL.= 14.99	BASED ON TH79 DATA	30.12	ACCEPTABLE COVER (NO CONFLICT)*
211+60.00	222+50.00	LEFT	17.58	16" WM TOP EL.= 14.97	BASED ON TH49 DATA	31.32	ACCEPTABLE COVER (NO CONFLICT)*
225+50.00	235+30.00	LEFT	18.00	16" WM TOP EL.= 14.79	BASED ON TH54 DATA	38.52	ENOUGH COVER (NO CONFLICT)
252+00.00	254+50.00	LEFT	18.35	16" WM TOP EL.= 15.93	BASED ON TH63 DATA	29.04	ACCEPTABLE COVER (NO CONFLICT)*
257+50.00	266+40.00	LEFT	18.35	16" WM TOP EL.= 15.72	BASED ON TH65 DATA	31.56	ACCEPTABLE COVER (NO CONFLICT)*
NOTE: CONTRACTOR TO FIELD VERIFY THE LOCATION AND DEPTH OF PBCWUD FACILITIES AND COORDINATE WITH PBCWUD REGARDING ANY DISCREPANCIES.							
* COVER IS LESS THAN 36"; HOWEVER, IT HAS BEEN APPROVED BY PBCWUD.							



MASSE CONSULTING SERVICES, LLC
KHAN, MD. ABUL BASHER
PE LICENSE NO.: 53863 & COA 33487
2101 VISTA PARKWAY, SUITE 237
WEST PALM BEACH, FL 33411

NO.	REVISION	BY	DATE

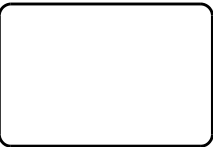



PALM BEACH COUNTY
ENGINEERING AND PUBLIC WORKS
ROADWAY PRODUCTION
P.O BOX 21229, WEST PALM BEACH, FL 33406

SCALE:	NTS
APPROVED:	BK
DRAWN:	FM
CHECKED:	FM
DATE:	08/26

CONFLICT RESOLUTION DATA

LYONS ROAD FROM LWDD L-30 CANAL TO BOYNTON BEACH BLVD
(PBCWUD WM, FM, & RCWM UTILITY RELOCATION)

SHEET: UT-38
OF: UT-69
WUD PROJECT NO. 24-019

THE OFFICIAL RECORD OF THIS SHEET IS THE ELECTRONIC FILE DIGITALLY SIGNED AND SEALED UNDER RULE 61G15-23.004, F.A.C.

C:\Users\FensonMasse\MASSE CONSULTING SERVICES\MCS - DRIVE - Documents\PROJECTS - PBC\CADD FILES\DOT\WUD LYONS RD AND 88B INTERSECTION - CADD UTILITIES\BORDER\UT-MCS - DETAIL.dgn 2:03:33 PM FensonMasse




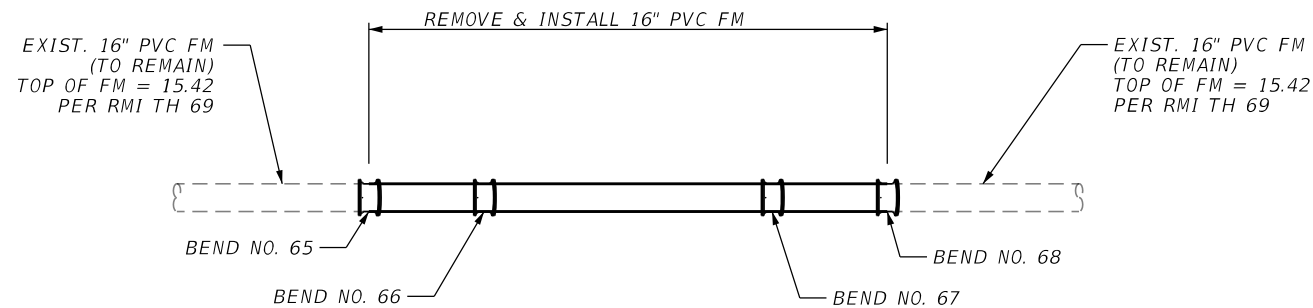


TABLE 6: PROPOSED WM BENDS DATA

STATION	16" DIP WM & 16" DIP FM DATA						REMARKS/NOTES
	BEND			STATION	OFFSET (+/-)	TOP EL. (FT)	
	NO.	ANGLE	TYPE				
266+27.00	45	45	VERT.	265+83.70	51.5' LT	15.5+/-	ROTATE BENDS AS REQUIRED
	46	45	VERT.	265+89.26	51.5' LT	10.00	
	47	45	HORIZ.	265+92.84	51.5' LT	10.00	
	48	45	HORIZ.	266+07.50	36.5' LT	10.00	
	49	45	HORIZ.	266+46.50	36.5' LT	10.00	
	50	45	HORIZ.	266+61.09	51.5' LT	10.00	
	51	45	VERT.	266+64.94	51.5' LT	10.00	
	52	45	VERT.	266+70.37	51.5' LT	15.5+/-	
267+24.00	53	45	VERT.	266+92.47	51.5' LT	15.5+/-	ROTATE BENDS AS REQUIRED
	54	45	VERT.	266+97.92	51.5' LT	13.00	
	55	45	HORIZ.	267+01.61	51.5' LT	13.00	
	56	45	HORIZ.	267+14.00	36.5' LT	13.00	
	57	45	HORIZ.	267+34.00	36.5' LT	13.00	
	58	45	HORIZ.	267+47.12	51.5' LT	13.00	
	59	45	VERT.	267+50.81	51.5' LT	13.00	
	60	45	VERT.	267+56.26	51.5' LT	15.5+/-	
266+27.00	61	45	HORIZ.	265+90.00	38.0' LT	15.4+/-	ROTATE BENDS AS REQUIRED
	62	45	HORIZ.	266+02.76	25.1' LT	15.4+/-	
	63	45	HORIZ.	266+51.24	25.1' LT	15.4+/-	
	64	45	HORIZ.	266+64.00	38.0' LT	15.4+/-	
267+24.00	65	45	HORIZ.	266+96.76	38.0' LT	15.4+/-	ROTATE BENDS AS REQUIRED
	66	45	HORIZ.	267+09.26	25.1' LT	15.4+/-	
	67	45	HORIZ.	267+38.74	25.1' LT	15.4+/-	
	68	45	HORIZ.	267+51.04	38.0' LT	15.4+/-	

NOTE: CONTRACTOR TO FIELD VERIFY THE LOCATION AND DEPTH OF PBCWUD FACILITIES AND COORDINATE WITH PBCWUD REGARDING ANY DISCREPANCIES.

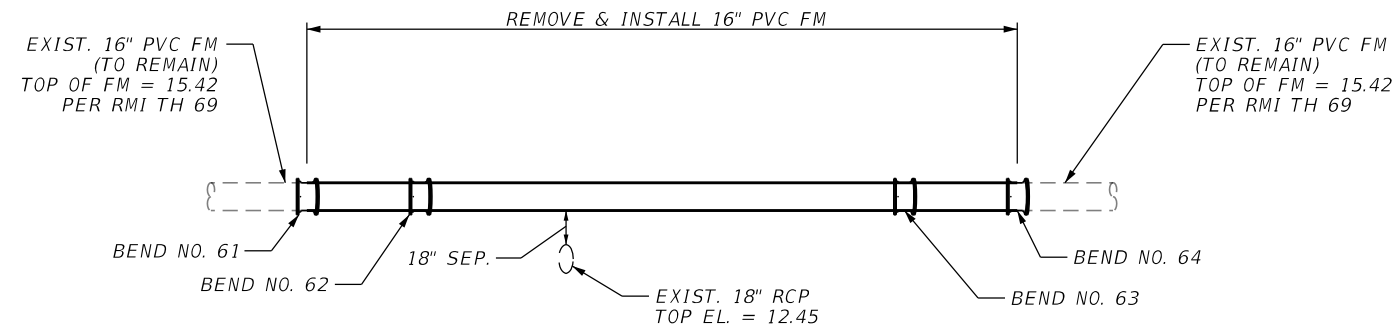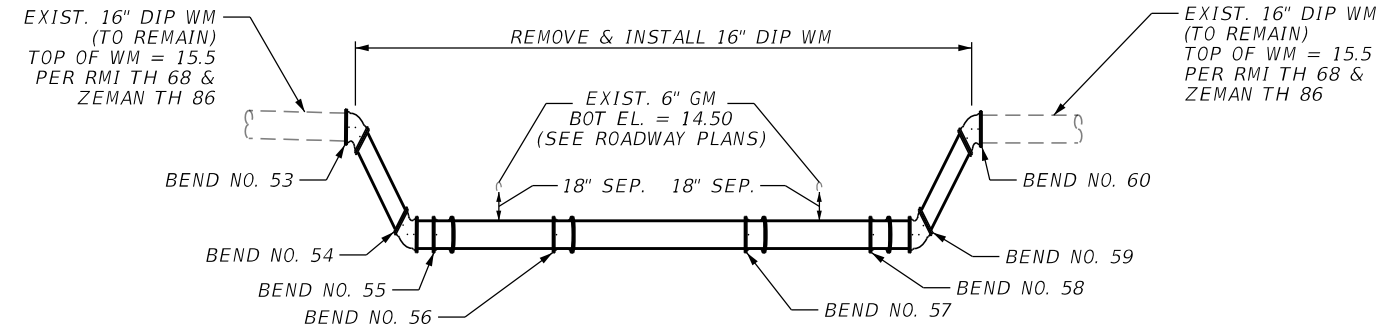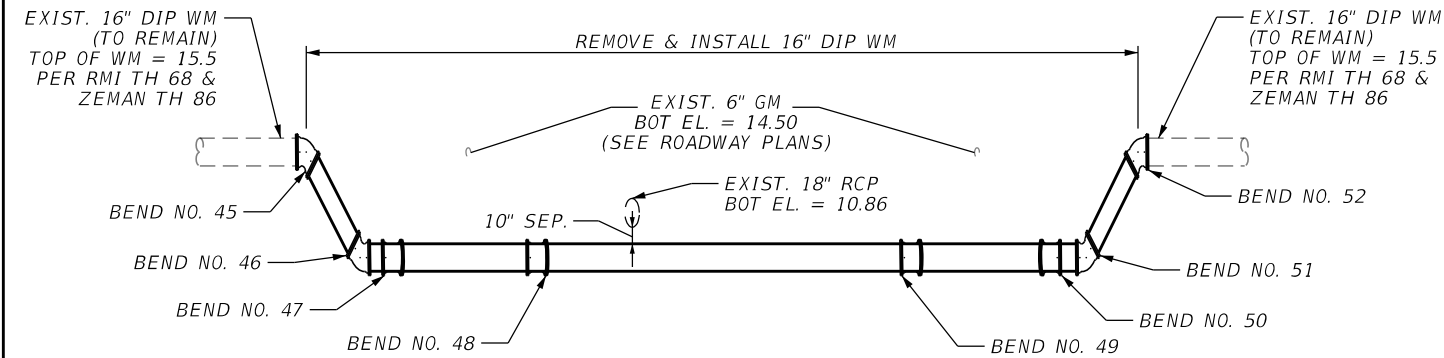

MASSE CONSULTING SERVICES, LLC
PROVIDING COST EFFECTIVE & SAFE DESIGNS

MASSE CONSULTING SERVICES, LLC
KHAN, MD. ABUL BASHER
PE LICENSE NO.: 53863 & COA 33487
2101 VISTA PARKWAY, SUITE 237
WEST PALM BEACH, FL 33411

NO.	REVISION	BY	DATE



PALM BEACH COUNTY
ENGINEERING AND PUBLIC WORKS
ROADWAY PRODUCTION
P.O BOX 21229, WEST PALM BEACH, FL 33406

SCALE: NTS
APPROVED: BK
DRAWN: FM
CHECKED: FM
DATE: 08/26

CONFLICT RESOLUTION DATA

LYONS ROAD FROM LWDD L-30 CANAL TO BOYNTON BEACH BLVD
(PBCWUD WM, FM, & RCWM UTILITY RELOCATION)

SHEET:UT-38A

OF: UT-69

WUD PROJECT
NO. 24-019

THE OFFICIAL RECORD OF THIS SHEET IS THE ELECTRONIC FILE DIGITALLY SIGNED AND SEALED UNDER RULE 61G15-23.004, F.A.C.