COUNTY OF PALM BEACH
STATE OF FLORIDA

LYONS ROAD

FROM L.W.D.D. L-30 CANAL TO BOYNTON BEACH BLVD.

FOUR LANE DIVIDED SECTION
SIGNING AND PAVEMENT MARKING PLANS

BOARD OF COUNTY COMMISSIONERS
PROJECT NO. 20180503

MARIA G. MARINO
DISTRICT 1

GREGG K. WEISS
DISTRICT 2

MARCI WOODWARD
VICE MAYOR
DISTRICT 4

SARA BAXTER
MAYOR
DISTRICT 6

JOEL G. FLORES
DISTRICT 3

MARIA SACHS
DISTRICT 5

BOBBY POWELL, JR.
DISTRICT 7

INDEX OF SIGNING AND PAVEMENT MARKINGS PLANS

SHEET NO.	SHEET DESCRIPTION
S-1	COVER SHEET
S-2 - S-6	TABULATION OF QUANTITIES
S-7 - S-37	SIGNING AND PAVEMENT MARKING PLAN
S-38	GUIDE SIGN WORKSHEET

This item has been digitally signed and sealed by Majharul Alam on the date adjacent to the seal.

Signature must be verified on any electronic copies.

MAJHARUL ALAM LICENSE No 61600 STATE OF FLORIDA PROFESSIONAL ENGINEER

Digitally signed by Majharul Alam
Date: 2026.03.09 17:10:22 -04'00'

FINAL SUBMITTAL

GOVERNING STANDARDS PLANS:

FLORIDA DEPARTMENT OF TRANSPORTATION, FY 2025-26 STANDARD PLANS FOR ROAD AND BRIDGE CONSTRUCTION AND APPLICABLE INTERIM REVISIONS (IRS).

STANDARD PLANS FOR ROAD CONSTRUCTION AND ASSOCIATED IRS ARE AVAILABLE AT THE FOLLOWING WEBSITE: HTTP://WWW.FDOT.GOV/DESIGN/STANDARDPLANS

GOVERNING STANDARD SPECIFICATIONS:

GOVERNING SPECIFICATIONS ARE CONTAINED IN THE CONTRACT DOCUMENTS FOR THIS PROJECT. ALL MATERIALS AND CONSTRUCTION WITHIN P.B.C. RIGHT-OF-WAY SHALL CONFORM WITH THE LATEST FDOT STANDARD PLANS AND THE LATEST M.U.T.C.D. REVISIONS WILL BE IN COMPLIANCE WITH THE F.H.W.A. REGULATIONS.

ENGINEER'S CERTIFICATION

I HEREBY CERTIFY THAT THE ATTACHED PLANS AND DESIGN ARE IN SUBSTANTIAL COMPLIANCE WITH THE DESIGN STANDARDS AND CRITERIA IN EFFECT ON THIS DATE FOR PALM BEACH COUNTY ENGINEERING DEPARTMENT AND THE STATE OF FLORIDA DEPARTMENT OF TRANSPORTATION.

APPROVED BY: MAJHARUL, ALAM, PE, PMP

DATE: 3/8/2026

P.E. NO.: FL REGISTRATION NO 61600

THE OFFICIAL RECORD OF THIS SHEET IS THE ELECTRONIC FILE DIGITALLY SIGNED AND SEALED UNDER RULE 61G15-23.004, F.A.C.

PROPEL ENGINEERING, LLC.
2711 N VISTA PARKWAY, SUITE B-7
WEST PALM BEACH, FLORIDA 33411
FLORIDA BUSINESS CERT. NO. 31050
PHONE (561) 866-5730

Seal:
MAJHARUL ALAM, PE
P.E# 61600

No.	Revisions	By	Date

PALM BEACH COUNTY
ENGINEERING AND PUBLIC WORKS
ROADWAY PRODUCTION
P.O. BOX 21229, WEST PALM BEACH, FLORIDA

SCALE: N.T.S.
APPROVED: MA
DRAWN: PBV
CHECKED: MK
DATE:3/8/2026

MohammadKhan 3/8/2026 5:23:38 PM

LYONS ROAD
L.W.D.D. L-30 CANAL TO BOYNTON BEACH BLVD.
COVER SHEET

SHEET: S-1
OF: S-38
PROJECT NO. 2018503

Q:\Projects\18130102-03_Lyons_Rd\2018503\signing\KEYSSP01.dgn

TABULATION OF QUANTITIES

PAY ITEM NO.	DESCRIPTION	UNIT	SHEET NUMBERS														TOTAL THIS SHEET		GRAND TOTAL	
			S-7		S-8		S-9		S-10		S-11		S-12		S-13					
			PLAN	FINAL	PLAN	FINAL	PLAN	FINAL	PLAN	FINAL	PLAN	FINAL	PLAN	FINAL	PLAN	FINAL	PLAN	FINAL	PLAN	FINAL
0700 1111	SINGLE COLUMN GROUND SIGN ASSEMBLY, F&I GROUND MOUNT, LESS THAN 12 SF	AS	1		1		5		1		2		3				13		58	
0700 1500	SINGLE COLUMN GROUND SIGN ASSEMBLY, RELOCATE	EA					1										1		10	
0700 1600	SINGLE COLUMN GROUND SIGN ASSEMBLY, REMOVE	EA					5				1						6		37	
0700 2112	MULTI-COLUMN GROUND SIGN ASSEMBLY, F&I GROUND MOUNT, 12.0-20.0 SF	AS															0		2	
0700 2600	MULTI-COLUMN GROUND SIGN ASSEMBLY, REMOVE	EA															0		1	
0706 1 3	RAISED PAVEMENT MARKER, TYPE B	EA	17		33		188		28		172		50		28		516		2398	
0711 11123	THERMOPLASTIC, STANDARD, WHITE, SOLID, 12" FOR CROSSWALK AND ROUNDABOUT	LF					743				172						915		3783	
0711 11124	THERMOPLASTIC, STANDARD, WHITE, SOLID, 18" FOR DIAGONALS AND CHEVRONS	LF	1		98		112				47		58				316		544	
0711 11125	THERMOPLASTIC, STANDARD, WHITE, SOLID, 24" FOR STOP LINE AND CROSSWALK	LF					151				30						181		1703	
0711 11141	THERMOPLASTIC, STANDARD, WHITE, 2-4 DOTTED GUIDELINE/ 6-10 GAP EXTENSION, 6"	GM			0.030		0.03		0.024		0.120		0.035				0.239		0.930	
0711 11160	THERMOPLASTIC, STANDARD, WHITE, MESSAGE OR SYMBOL	EA			2												2		7.00	
0711 11170	THERMOPLASTIC, STANDARD, WHITE, ARROW	EA	0		2		16		0		6		3		0		27		126	
0711 11224	THERMOPLASTIC, STANDARD, YELLOW, SOLID, 18" FOR DIAGONAL OR CHEVRON	LF	10		73		19				15 .000						117		139	
0711 11241	THERMOPLASTIC, STANDARD, YELLOW, 2-4 DOTTED GUIDE LINE /6-10 DOTTED EXTENSION LINE, 6"	GM	0.04				0.04				0.038						0.113		0.499	
0711 14160	THERMOPLASTIC, PREFORMED, WHITE, MESSAGE	EA	1				4		1		1		1		1		9		44.00	
0711 14170	THERMOPLASTIC, PREFORMED, WHITE, ARROW	EA	1				4		1		1		1		1		9		44.00	
0711 16101	THERMOPLASTIC, STANDARD-OTHER SURFACES, WHITE, SOLID, 6"	NM	0.060		0.200		0.456		0.200		0.287		0.250		0.210		1.663		8.273	
0711 16102	THERMOPLASTIC, STANDARD-OTHER SURFACES, WHITE, SOLID, 8"	GM	0.010		0.120		0.080		0.010		0.034		0.054				0.308		0.420	
0711 16131	THERMOPLASTIC, STANDARD-OTHER SURFACES, WHITE, SKIP, 6",10-30 SKIP OR 3-9 LANE DROP	GM			0.040		0.100		0.210		0.210		0.210		0.210		0.980		5.490	
0711 16201	THERMOPLASTIC, STANDARD-OTHER SURFACES, YELLOW, SOLID, 6"	NM	0.100		0.290		0.230		0.210		0.187		0.240		0.210		1.467		6.473	

THE OFFICIAL RECORD OF THIS SHEET IS THE ELECTRONIC FILE DIGITALLY SIGNED AND SEALED UNDER RULE 61G15-23.004, F.A.C.

PROPEL ENGINEERING, LLC.
2711 N VISTA PARKWAY, SUITE B-7
WEST PALM BEACH, FLORIDA 33411
FLORIDA BUSINESS CERT. NO. 31050
PHONE (561) 866-5730

Seal:
MAJHARUL ALAM, PE
P.E# 61600

No.	Revisions	By	Date

PALM BEACH COUNTY
ENGINEERING AND PUBLIC WORKS
ROADWAY PRODUCTION
P.O. BOX 21229, WEST PALM BEACH, FLORIDA

SCALE: N.T.S.
APPROVED: MA
DRAWN: PBV
CHECKED: MK
DATE:3/8/2026

LYONS ROAD
L.W.D.D. L-30 CANAL TO BOYNTON BEACH BLVD.
TABULATION OF QUANTITIES

SHEET: S-2
OF: S-38
PROJECT NO. 2018503

MohammadKhan 3/8/2026 5:23:39 PM

Q:\Projects\18130102-03_Lyons_Rd\2018503\signing\TAB0SP01.dgn

TABULATION OF QUANTITIES

PAY ITEM NO.	DESCRIPTION	UNIT	SHEET NUMBERS														TOTAL THIS SHEET		GRAND TOTAL	
			S-14		S-15		S-16		S-17		S-18		S-19		S-20					
			PLAN	FINAL	PLAN	FINAL	PLAN	FINAL	PLAN	FINAL	PLAN	FINAL	PLAN	FINAL	PLAN	FINAL	PLAN	FINAL	PLAN	FINAL
0700 1111	SINGLE COLUMN GROUND SIGN ASSEMBLY, F&I GROUND MOUNT, LESS THAN 12 SF	AS	4		2				3		1		4				14		58.00	
0700 1500	SINGLE COLUMN GROUND SIGN ASSEMBLY, RELOCATE	EA	1										3				4		10.00	
0700 1600	SINGLE COLUMN GROUND SIGN ASSEMBLY, REMOVE	EA	4		2						1		2				9		37.00	
0700 2112	MULTI-COLUMN GROUND SIGN ASSEMBLY, F&I GROUND MOUNT, 12.0-20.0 SF	AS	1										1				2		2.00	
0700 2600	MULTI-COLUMN GROUND SIGN ASSEMBLY, REMOVE	EA															0		1.00	
0706 1 3	RAISED PAVEMENT MARKER, TYPE B	EA	175		33		29		28		40		169		28		502		2398	
0711 11123	THERMOPLASTIC, STANDARD, WHITE, SOLID, 12" FOR CROSSWALK AND ROUNDABOUT	LF	181										197				378		3783	
0711 11124	THERMOPLASTIC, STANDARD, WHITE, SOLID, 18" FOR DIAGONALS AND CHEVRONS	LF	16								11						27		544	
0711 11125	THERMOPLASTIC, STANDARD, WHITE, SOLID, 24" FOR STOP LINE AND CROSSWALK	LF	89										23				112		1703	
0711 11141	THERMOPLASTIC, STANDARD, WHITE, 2-4 DOTTED GUIDELINE/ 6-10 GAP EXTENSION, 6"	GM	0.037		0.012						0.04		0.034				0.119		0.93	
0711 11160	THERMOPLASTIC, STANDARD, WHITE, MESSAGE OR SYMBOL	EA															0.000		7	
0711 11170	THERMOPLASTIC, STANDARD, WHITE, ARROW	EA	7		2		0				4		5		0		18		126	
0711 11224	THERMOPLASTIC, STANDARD, YELLOW, SOLID, 18" FOR DIAGONAL OR CHEVRON	LF															0		139	
0711 11241	THERMOPLASTIC, STANDARD, YELLOW, 2-4 DOTTED GUIDE LINE /6-10 DOTTED EXTENSION LINE, 6"	GM	0.037										0.030				0.067		0.499	
0711 14160	THERMOPLASTIC, PREFORMED, WHITE, MESSAGE	EA	3				1		1				2				7		44.00	
0711 14170	THERMOPLASTIC, PREFORMED, WHITE, ARROW	EA	3				1		1				2				7		44.00	
0711 16101	THERMOPLASTIC, STANDARD-OTHER SURFACES, WHITE, SOLID, 6"	NM	0.330		0.250		0.210		0.210		0.250		0.270		0.210		1.730		8.273	
0711 16102	THERMOPLASTIC, STANDARD-OTHER SURFACES, WHITE, SOLID, 8"	GM	0.010								0.010						0.020		0.420	
0711 16131	THERMOPLASTIC, STANDARD-OTHER SURFACES, WHITE, SKIP, 6",10-30 SKIP OR 3-9 LANE DROP	GM	0.120		0.190		0.210		0.210		0.210		0.210		0.210		1.360		5.490	
0711 16201	THERMOPLASTIC, STANDARD-OTHER SURFACES, YELLOW, SOLID, 6"	NM	0.200		0.230		0.210		0.210		0.260		0.260		0.210		1.580		6.473	

THE OFFICIAL RECORD OF THIS SHEET IS THE ELECTRONIC FILE DIGITALLY SIGNED AND SEALED UNDER RULE 61G15-23.004, F.A.C.

PROPEL ENGINEERING, LLC.
2711 N VISTA PARKWAY, SUITE B-7
WEST PALM BEACH, FLORIDA 33411
FLORIDA BUSINESS CERT. NO. 31050
PHONE (561) 866-5730

Seal:
MAJHARUL ALAM, PE
P.E# 61600

No.	Revisions	By	Date

PALM BEACH COUNTY
ENGINEERING AND PUBLIC WORKS
ROADWAY PRODUCTION
P.O. BOX 21229, WEST PALM BEACH, FLORIDA

SCALE: N.T.S.
APPROVED: MA
DRAWN: PBV
CHECKED: MK
DATE:3/8/2026

MohammadKhan
3/8/2026
5:23:39 PM

LYONS ROAD
L.W.D.D. L-50 CANAL TO BOYNTON BEACH BLVD.
TABULATION OF QUANTITIES

SHEET: S-3
OF: S-38
PROJECT NO. 2018503

0:\Projects\18130102-03_Lyons_Rd\2018503\signing\TAB05P01.dgn

TABULATION OF QUANTITIES

PAY ITEM NO.	DESCRIPTION	UNIT	SHEET NUMBERS														TOTAL THIS SHEET		GRAND TOTAL	
			S-21		S-22		S-23		S-24		S-25		S-26		S-27					
			PLAN	FINAL	PLAN	FINAL	PLAN	FINAL	PLAN	FINAL	PLAN	FINAL	PLAN	FINAL	PLAN	FINAL	PLAN	FINAL	PLAN	FINAL
0700 1111	SINGLE COLUMN GROUND SIGN ASSEMBLY, F&I GROUND MOUNT, LESS THAN 12 SF	AS	2						3				2				7		58.00	
0700 1500	SINGLE COLUMN GROUND SIGN ASSEMBLY, RELOCATE	EA					1										1		10.00	
0700 1600	SINGLE COLUMN GROUND SIGN ASSEMBLY, REMOVE	EA							3								3		37.00	
0700 2112	MULTI-COLUMN GROUND SIGN ASSEMBLY, F&I GROUND MOUNT, 12.0-20.0 SF	AS															0		2.00	
0700 2600	MULTI-COLUMN GROUND SIGN ASSEMBLY, REMOVE	EA															0		1.00	
0706 1 3	RAISED PAVEMENT MARKER, TYPE B	EA	29		28		111		111		28		29		28		364		2398.00	
0711 11123	THERMOPLASTIC, STANDARD, WHITE, SOLID, 12" FOR CROSSWALK AND ROUNDABOUT	LF					76		445								521		3783	
0711 11124	THERMOPLASTIC, STANDARD, WHITE, SOLID, 18" FOR DIAGONALS AND CHEVRONS	LF					15										15		544	
0711 11125	THERMOPLASTIC, STANDARD, WHITE, SOLID, 24" FOR STOP LINE AND CROSSWALK	LF							78.00								78		1703	
0711 11141	THERMOPLASTIC, STANDARD, WHITE, 2-4 DOTTED GUIDELINE/ 6-10 GAP EXTENSION, 6"	GM					0.042		0.100								0.142		0.930	
0711 11160	THERMOPLASTIC, STANDARD, WHITE, MESSAGE OR SYMBOL	EA															0.000		7.00	
0711 11170	THERMOPLASTIC, STANDARD, WHITE, ARROW	EA					6		6								12		126.00	
0711 11224	THERMOPLASTIC, STANDARD, YELLOW, SOLID, 18" FOR DIAGONAL OR CHEVRON	LF															0		139	
0711 11241	THERMOPLASTIC, STANDARD, YELLOW, 2-4 DOTTED GUIDE LINE /6-10 DOTTED EXTENSION LINE, 6"	GM					0.010		0.018								0.028		0.499	
0711 14160	THERMOPLASTIC, PREFORMED, WHITE, MESSAGE	EA	2				3		3				2				10		44.00	
0711 14170	THERMOPLASTIC, PREFORMED, WHITE, ARROW	EA	2				3		3				2				10		44.00	
0711 16101	THERMOPLASTIC, STANDARD-OTHER SURFACES, WHITE, SOLID, 6"	NM	0.210		0.210		0.290		0.240		0.210		0.210		0.210		1.580		8.273	
0711 16102	THERMOPLASTIC, STANDARD-OTHER SURFACES, WHITE, SOLID, 8"	GM					0.010										0.010		0.420	
0711 16131	THERMOPLASTIC, STANDARD-OTHER SURFACES, WHITE, SKIP, 6",10-30 SKIP OR 3-9 LANE DROP	GM	0.210		0.210		0.210		0.180		0.210		0.210		0.210		1.440		5.490	
0711 16201	THERMOPLASTIC, STANDARD-OTHER SURFACES, YELLOW, SOLID, 6"	NM	0.210		0.210		0.210		0.190		0.210		0.210		0.210		1.450		6.473	

THE OFFICIAL RECORD OF THIS SHEET IS THE ELECTRONIC FILE DIGITALLY SIGNED AND SEALED UNDER RULE 61G15-23.004, F.A.C.

PROPEL

PROPEL ENGINEERING, LLC.
2711 N VISTA PARKWAY, SUITE B-7
WEST PALM BEACH, FLORIDA 33411
FLORIDA BUSINESS CERT. NO. 31050
PHONE (561) 866-5730

Seal:
MAJHARUL ALAM, PE
P.E# 61600

No.	Revisions	By	Date

PALM BEACH COUNTY
ENGINEERING AND PUBLIC WORKS
ROADWAY PRODUCTION
P.O. BOX 21229, WEST PALM BEACH, FLORIDA

MohammadKhan

SCALE: N.T.S.
APPROVED: MA
DRAWN: PBV
CHECKED: MK
DATE:3/8/2026

3/8/2026
5:23:40 PM

LYONS ROAD
L.W.D.D. L-30 CANAL TO BOYNTON BEACH BLVD.
TABULATION OF QUANTITIES

SHEET: S-4
OF: S-38
PROJECT NO. 2018503

0:\Projects\18130102-03_Lyons_Rd\2018503\signing\TABQSP01.dgn

TABULATION OF QUANTITIES

PAY ITEM NO.	DESCRIPTION	UNIT	SHEET NUMBERS														TOTAL THIS SHEET		GRAND TOTAL	
			S-28		S-29		S-30		S-31		S-32		S-33		S-34					
			PLAN	FINAL	PLAN	FINAL	PLAN	FINAL	PLAN	FINAL	PLAN	FINAL	PLAN	FINAL	PLAN	FINAL	PLAN	FINAL	PLAN	FINAL
0700 1111	SINGLE COLUMN GROUND SIGN ASSEMBLY, F&I GROUND MOUNT, LESS THAN 12 SF	AS	3		1		2				4		2		2		14		58.00	
0700 1500	SINGLE COLUMN GROUND SIGN ASSEMBLY, RELOCATE	EA			2												2		10.00	
0700 1600	SINGLE COLUMN GROUND SIGN ASSEMBLY, REMOVE	EA	1		1								3		5		10		37.00	
0700 2112	MULTI-COLUMN GROUND SIGN ASSEMBLY, F&I GROUND MOUNT, 12.0-20.0 SF	AS															0		2.00	
0700 2600	MULTI-COLUMN GROUND SIGN ASSEMBLY, REMOVE	EA													1		1		1.00	
0706 1 3	RAISED PAVEMENT MARKER, TYPE B	EA	68		105		29		29		226		84		158		699		2398.00	
0711 11123	THERMOPLASTIC, STANDARD, WHITE, SOLID, 12" FOR CROSSWALK AND ROUNDABOUT	LF			423										533		957		3783	
0711 11124	THERMOPLASTIC, STANDARD, WHITE, SOLID, 18" FOR DIAGONALS AND CHEVRONS	LF	18		97								15				129		544	
0711 11125	THERMOPLASTIC, STANDARD, WHITE, SOLID, 24" FOR STOP LINE AND CROSSWALK	LF			103										124		227		1703	
0711 11141	THERMOPLASTIC, STANDARD, WHITE, 2-4 DOTTED GUIDELINE/ 6-10 GAP EXTENSION, 6"	GM	0.035		0.035				0.012		0.010		0.038		0.021		0.151		0.93	
0711 11160	THERMOPLASTIC, STANDARD, WHITE, MESSAGE OR SYMBOL	EA															0		7.00	
0711 11170	THERMOPLASTIC, STANDARD, WHITE, ARROW	EA	6		6						5		6		10		33		126.00	
0711 11224	THERMOPLASTIC, STANDARD, YELLOW, SOLID, 18" FOR DIAGONAL OR CHEVRON	LF			9										13		22		139	
0711 11241	THERMOPLASTIC, STANDARD, YELLOW, 2-4 DOTTED GUIDE LINE /6-10 DOTTED EXTENSION LINE, 6"	GM	0.020								0.02				0.007		0.047		0.50	
0711 14160	THERMOPLASTIC, PREFORMED, WHITE, MESSAGE	EA	3		3				2				3		1		12		44.00	
0711 14170	THERMOPLASTIC, PREFORMED, WHITE, ARROW	EA	3		3				2				3		1		12		44.00	
0711 16101	THERMOPLASTIC, STANDARD-OTHER SURFACES, WHITE, SOLID, 6"	NM	0.400		0.390		0.220		0.210		0.267		0.313		0.410		2.210		8.273	
0711 16102	THERMOPLASTIC, STANDARD-OTHER SURFACES, WHITE, SOLID, 8"	GM	0.010		0.010								0.010				0.030		0.420	
0711 16131	THERMOPLASTIC, STANDARD-OTHER SURFACES, WHITE, SKIP, 6",10-30 SKIP OR 3-9 LANE DROP	GM	0.180		0.120		0.210		0.210		0.210		0.200		0.150		1.280		5.490	
0711 16201	THERMOPLASTIC, STANDARD-OTHER SURFACES, YELLOW, SOLID, 6"	NM	0.210		0.190		0.21		0.210		0.230		0.210		0.210		1.470		6.473	

THE OFFICIAL RECORD OF THIS SHEET IS THE ELECTRONIC FILE DIGITALLY SIGNED AND SEALED UNDER RULE 61G15-23.004, F.A.C.

PROPEL ENGINEERING, LLC.
2711 N VISTA PARKWAY, SUITE B-7
WEST PALM BEACH, FLORIDA 33411
FLORIDA BUSINESS CERT. NO. 31050
PHONE (561) 866-5730

Seal:
MAJHARUL ALAM, PE
P.E# 61600

No.	Revisions	By	Date

PALM BEACH COUNTY
ENGINEERING AND PUBLIC WORKS
ROADWAY PRODUCTION
P.O. BOX 21229, WEST PALM BEACH, FLORIDA

SCALE: N.T.S.
APPROVED: MA
DRAWN: PBV
CHECKED: MK
DATE:3/8/2026

MohammadKhan 3/8/2026 5:23:40 PM

LYONS ROAD
L.W.D.D. L-30 CANAL TO BOYNTON BEACH BLVD.
TABULATION OF QUANTITIES

SHEET: S-5
OF: S-38
PROJECT NO. 2018503

O:\Projects\18130102-03_Lyons_Rd\2018503\signing\TAB05SP01.dgn

TABULATION OF QUANTITIES

PAY ITEM NO.	DESCRIPTION	UNIT	SHEET NUMBERS														TOTAL THIS SHEET		GRAND TOTAL	
			S-35		S-36		S-37													
			PLAN	FINAL	PLAN	FINAL	PLAN	FINAL	PLAN	FINAL	PLAN	FINAL	PLAN	FINAL	PLAN	FINAL	PLAN	FINAL	PLAN	FINAL
0700 1111	SINGLE COLUMN GROUND SIGN ASSEMBLY, F&I GROUND MOUNT, LESS THAN 12 SF	AS	4		3		3										10		58.00	
0700 1500	SINGLE COLUMN GROUND SIGN ASSEMBLY, RELOCATE	EA	1		1												2		10.00	
0700 1600	SINGLE COLUMN GROUND SIGN ASSEMBLY, REMOVE	EA	4		2		3										9		37.00	
0700 2112	MULTI-COLUMN GROUND SIGN ASSEMBLY, F&I GROUND MOUNT,12.0-20.0 SF	AS															0		2.00	
0700 2600	MULTI-COLUMN GROUND SIGN ASSEMBLY, REMOVE	EA															0		1.00	
0706 1 3	RAISED PAVEMENT MARKER, TYPE B	EA	63		201		53										317		2398	
0711 11123	THERMOPLASTIC, STANDARD, WHITE, SOLID, 12" FOR CROSSWALK AND ROUNDABOUT	LF			1013												1013		3783	
0711 11124	THERMOPLASTIC, STANDARD, WHITE, SOLID, 18" FOR DIAGONALS AND CHEVRONS	LF	57														57		544	
0711 11125	THERMOPLASTIC, STANDARD, WHITE, SOLID, 24" FOR STOP LINE AND CROSSWALK	LF	44		1013		48										1105		1703	
0711 11141	THERMOPLASTIC, STANDARD, WHITE, 2-4 DOTTED GUIDELINE/ 6-10 GAP EXTENSION, 6"	GM	0.210		0.034		0.035										0.279		0.930	
0711 11160	THERMOPLASTIC, STANDARD, WHITE, MESSAGE OR SYMBOL	EA	2				3										5		7.00	
0711 11170	THERMOPLASTIC, STANDARD, WHITE, ARROW	EA	11		16		9										36		126.00	
0711 11224	THERMOPLASTIC, STANDARD, YELLOW, SOLID, 18" FOR DIAGONAL OR CHEVRON	LF															0		138.80	
0711 11241	THERMOPLASTIC, STANDARD, YELLOW, 2-4 DOTTED GUIDE LINE /6-10 DOTTED EXTENSION LINE, 6"	GM	0.110		0.134												0.244		0.499	
0711 14160	THERMOPLASTIC, PREFORMED, WHITE, MESSAGE	EA	1		4		1										6		44.00	
0711 14170	THERMOPLASTIC, PREFORMED, WHITE, ARROW	EA	1		4		1										6		44.00	
0711 16101	THERMOPLASTIC, STANDARD-OTHER SURFACES, WHITE, SOLID, 6"	NM	0.390		0.420		0.280										1.090		8.273	
0711 16102	THERMOPLASTIC, STANDARD-OTHER SURFACES, WHITE, SOLID, 8"	GM	0.042		0.000		0.010										0.052		0.420	
0711 16131	THERMOPLASTIC, STANDARD-OTHER SURFACES, WHITE, SKIP, 6",10-30 SKIP OR 3-9 LANE DROP	GM	0.210		0.090		0.130										0.430		5.490	
0711 16201	THERMOPLASTIC, STANDARD-OTHER SURFACES, YELLOW, SOLID, 6"	NM	0.210		0.126		0.170										0.506		6.473	

THE OFFICIAL RECORD OF THIS SHEET IS THE ELECTRONIC FILE DIGITALLY SIGNED AND SEALED UNDER RULE 61G15-23.004, F.A.C.

PROPEL ENGINEERING, LLC.
2711 N VISTA PARKWAY, SUITE B-7
WEST PALM BEACH, FLORIDA 33411
FLORIDA BUSINESS CERT. NO. 31050
PHONE (561) 866-5730

Seal:
MAJHARUL ALAM, PE
P.E# 61600

No.	Revisions	By	Date

PALM BEACH COUNTY
ENGINEERING AND PUBLIC WORKS
ROADWAY PRODUCTION
P.O. BOX 21229, WEST PALM BEACH, FLORIDA

MohammadKhan

SCALE: N.T.S.
APPROVED: MA
DRAWN: PBV
CHECKED: MK
DATE:3/8/2026

3/8/2026
5:23:40 PM

LYONS ROAD
L.W.D.D. L-30 CANAL TO BOYNTON BEACH BLVD.
TABULATION OF QUANTITIES

SHEET: S-6
OF: S-38
PROJECT NO. 2018503

0:\Projects\18130102-03_Lyons_Rd\2018503\signing\TABQSP01.dgn

THE OFFICIAL RECORD OF THIS SHEET IS THE ELECTRONIC FILE DIGITALLY SIGNED AND SEALED UNDER RULE 61G15-23.004, F.A.C.

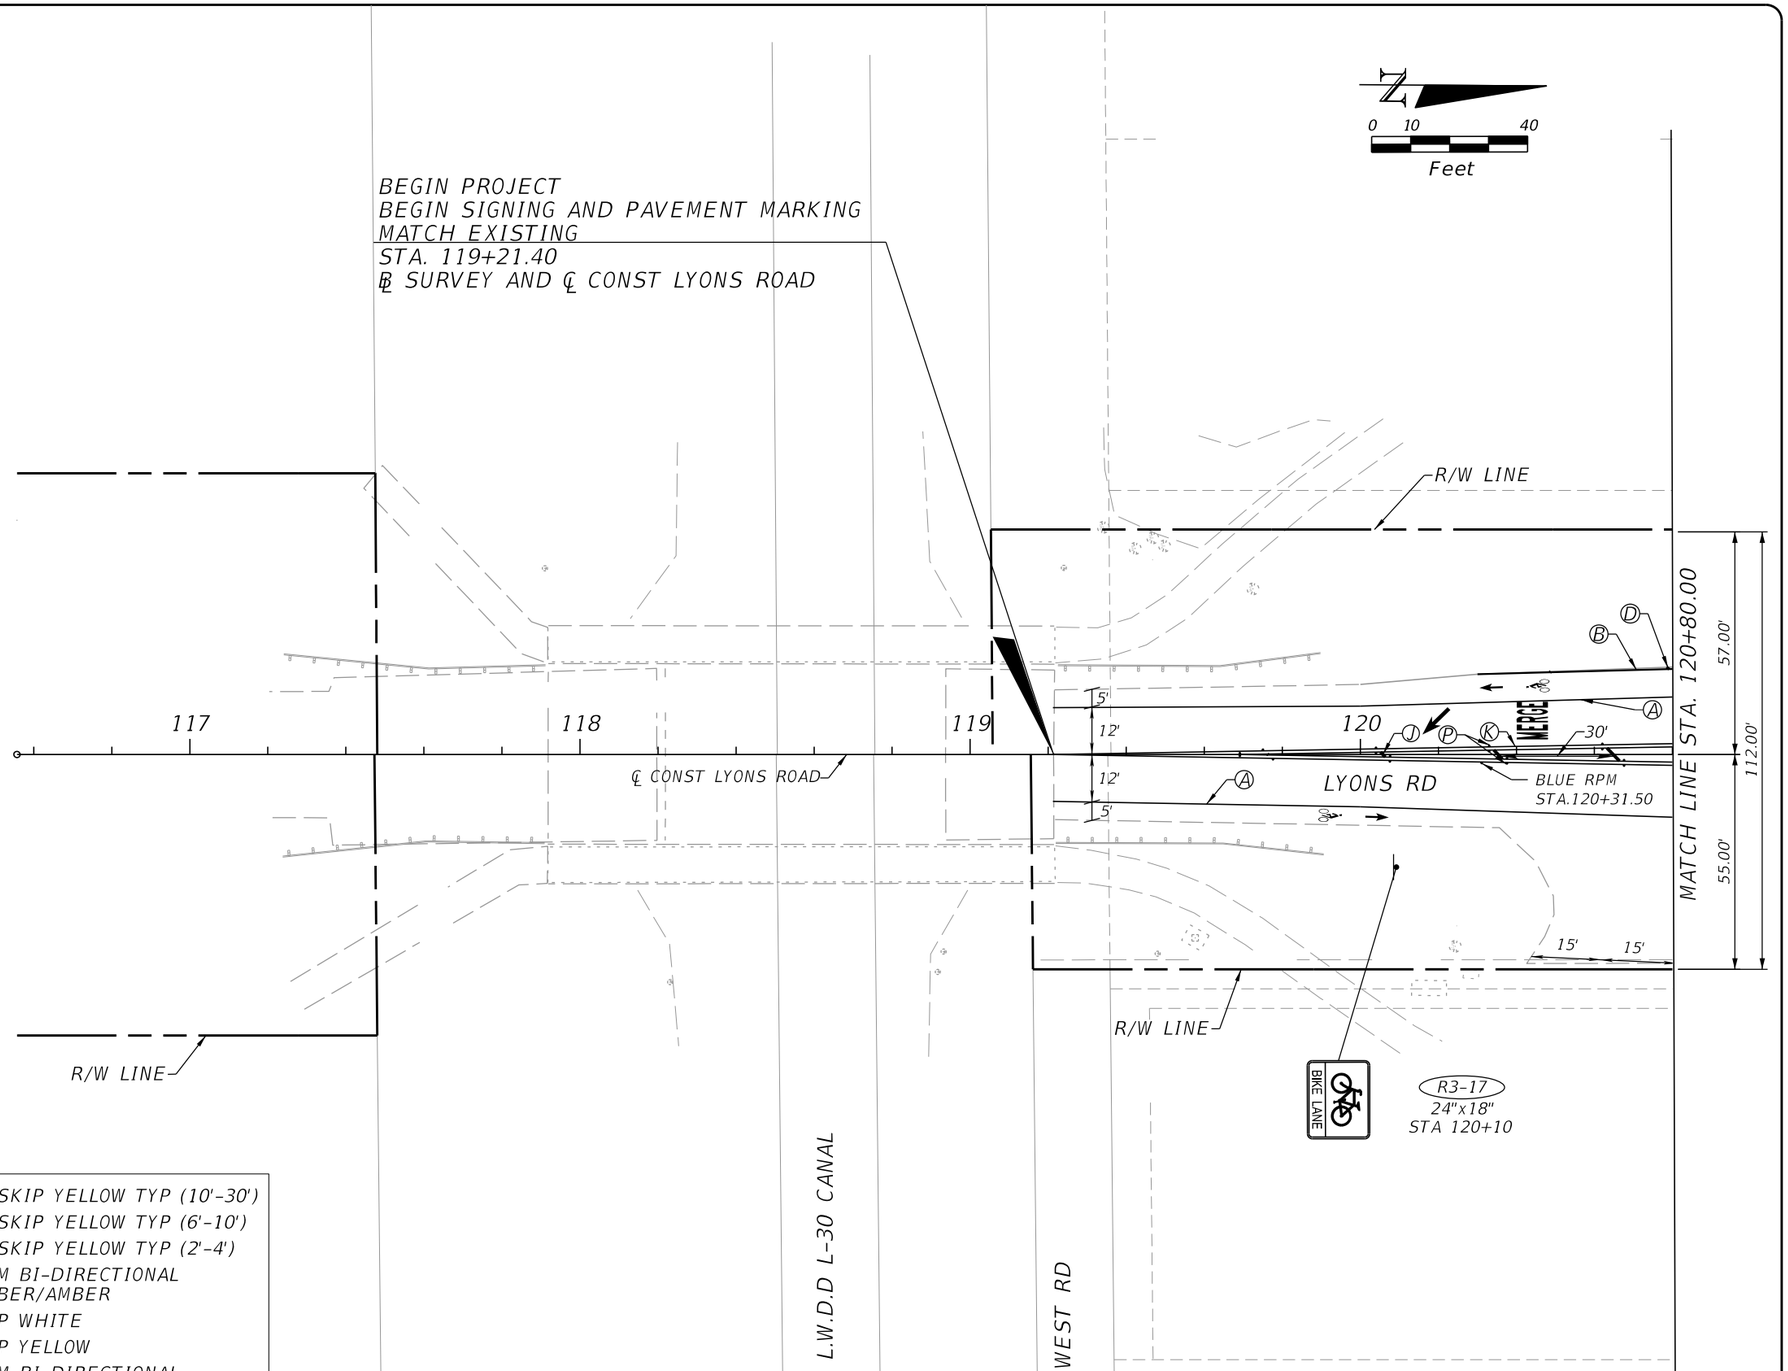

- Ⓐ 6" SOLID WHITE
- Ⓑ 8" SOLID WHITE
- Ⓒ 12" SOLID WHITE
- Ⓓ 18" SOLID WHITE
- Ⓔ 24" SOLID WHITE
- Ⓕ 6" SKIP WHITE TYP (10'-30')
- Ⓖ 6" SKIP WHITE TYP (6'-10')
- Ⓗ 6" SKIP WHITE TYP (2'-4')
- Ⓘ 6" SOLID YELLOW
- Ⓙ 18" SOLID YELLOW
- Ⓚ 6" DOUBLE YELLOW
- Ⓛ 6" SKIP YELLOW TYP (10'-30')
- Ⓜ 6" SKIP YELLOW TYP (6'-10')
- Ⓝ 6" SKIP YELLOW TYP (2'-4')
- Ⓟ RPM BI-DIRECTIONAL AMBER/AMBER
- Ⓡ FDP WHITE
- Ⓢ FDP YELLOW
- Ⓣ RPM BI-DIRECTIONAL WHITE/RED
- Ⓤ RPM BI-DIRECTIONAL RED/YELLOW

PROPEL

PROPEL ENGINEERING, LLC.
2711 N VISTA PARKWAY, SUITE B-7
WEST PALM BEACH, FLORIDA 33411
FLORIDA BUSINESS CERT. NO. 31050
PHONE (561) 866-5730

Seal:
MAJHARUL ALAM, PE
P.E# 61600

No.	Revisions	By	Date

PALM BEACH COUNTY
ENGINEERING AND PUBLIC WORKS
ROADWAY PRODUCTION
P.O. BOX 21229, WEST PALM BEACH, FLORIDA

SCALE: N.T.S.
APPROVED: MA
DRAWN: PBV
CHECKED: MK
DATE:3/8/2026

LYONS ROAD

L.W.D.D. L-30 CANAL TO BOYNTON BEACH BLVD.

SIGNING AND PAVEMENT MARKING PLAN

SHEET: S-7
OF: S-38
PROJECT NO. 2018503

MohammadKhan
3/8/2026
5:25:14 PM

d:\Projects\18130\02-03_Lyons_Rd\18503\Signs\plans\plan01.dgn

MONTICELLO AGR - PUD PLAT ONE

0 10 40
Feet

R3-17
24"x18"
STA 121+00

BIKE LANE

R/W LINE

MATCH LINE STA. 120+80.00

57.00'
112.00'
55.00'

121 122 123 124 525 125 526 126

LYONS RD

MERGE

MERGE

+87.00

+87.00

30'

30'

℄ CONST LYONS ROAD

+95.00

21'

+95.00

+45.00
49.30' (RT)

6'
11'
11'
11'
11'
6'
11'

MATCH LINE STA. 126+40.00

55.99'
112.00'
56.01'

R/W LINE

(TO REMAIN)

Ⓐ— 6" SOLID WHITE
Ⓑ— 8" SOLID WHITE
Ⓒ— 12" SOLID WHITE
Ⓓ— 18" SOLID WHITE
Ⓔ— 24" SOLID WHITE
Ⓕ— 6" SKIP WHITE TYP (10'-30')
Ⓖ— 6" SKIP WHITE TYP (6'-10')
Ⓗ— 6" SKIP WHITE TYP (2'-4')
Ⓘ— 6" SOLID YELLOW
Ⓙ— 18" SOLID YELLOW
Ⓚ— 6" DOUBLE YELLOW
Ⓛ— 6" SKIP YELLOW TYP (10'-30')
Ⓜ— 6" SKIP YELLOW TYP (6'-10')
Ⓝ— 6" SKIP YELLOW TYP (2'-4')
Ⓟ— RPM BI-DIRECTIONAL AMBER/AMBER
Ⓡ— FDP WHITE
Ⓢ— FDP YELLOW
Ⓣ— RPM BI-DIRECTIONAL WHITE/RED
Ⓤ— RPM BI-DIRECTIONAL RED/YELLOW

VALENCIA COVE AGR-P.U.D. - SOUTH PLAT ONE

THE OFFICIAL RECORD OF THIS SHEET IS THE ELECTRONIC FILE DIGITALLY SIGNED AND SEALED UNDER RULE 61G15-23.004, F.A.C.

O:\Projects\18130102-03_Lyons_Rd\2018503\signing\plansp2.dgn

PROPEL

PROPEL ENGINEERING, LLC.
2711 N VISTA PARKWAY, SUITE B-7
WEST PALM BEACH, FLORIDA 33411
FLORIDA BUSINESS CERT. NO. 31050
PHONE (561) 866-5730

Seal:
MAJHARUL ALAM, PE
P.E# 61600

No.	Revisions	By	Date

PALM BEACH COUNTY
ENGINEERING AND PUBLIC WORKS
ROADWAY PRODUCTION
P.O. BOX 21229, WEST PALM BEACH, FLORIDA

SCALE: N.T.S.
APPROVED: MA
DRAWN: PBV
CHECKED: MK
DATE:3/8/2026

MohammadKhan
3/8/2026
5:25:32 PM

LYONS ROAD

L.W.D.D. L-50 CANAL TO BOYNTON BEACH BLVD.

SIGNING AND PAVEMENT MARKING PLAN

SHEET: S-8
OF: S-38
PROJECT NO. 2018503

THE OFFICIAL RECORD OF THIS SHEET IS THE ELECTRONIC FILE DIGITALLY SIGNED AND SEALED UNDER RULE 61G15-23.004, F.A.C.

MONTICELLO AGR - PUD PLAT ONE

0 10 40
Feet

(TO BE REMOVED)
Lyons Rd
Golden Crescent Dr

(TO REMAIN)

GOLDEN CRES DR

(TO BE REMOVED)
SPEED LIMIT 50

SPEED LIMIT 45

R2-1
30"x36"
STA 527+24

W9-1R
36"x36"
STA 528+22
RIGHT LANE ENDS

+74.48
75.22' (LT)
+68.04
63.47 (LT)
+57.86
53.20 (LT)
+47.74
47.40 (LT)
+37.41
44.08' (LT)
+36.96 R 2
65.73' (LT)
+46.59 R 2
56.05' (LT)
+56.47
50.13' (LT)
+66.39
46.78' (LT)
+90.23
74.14' (LT)

R/W LINE

MATCH LINE STA. 126+40.00
55.99'
112.00'
56.01'

+36.62
+06.21 R 2
74.25' (LT)
+73.50

LYONS RD
527 127
528 128
529 129
530 130
131 531
532 132

+29.03
+29.00 ℄ CONST LYONS ROAD
2.10' (RT)
+38.81
64.04 (RT)
+53.87
50.96 (RT)
+74.00
+64.00
+10.33
69.77 (RT)
+28.83
+75.00
+38.91
52.57 (RT)
+45.27
54.61 (RT)
+58.24
64.59 (RT)
+45.01
56.95' (RT)
+63.95
47.79' (RT)
+88.50
+30.00

95'-0" R
85'-0" R

APPALACHIAN RIDGE RD
LYONS RD
(TO BE REMOVED)

BLUE RPM
STA.529+96.50

MATCH LINE STA. 132+00.00
54.60'
112.00'
57.40'

R/W LINE

RELOCATE FROM
STA 528+30
TO STA 528+30

(TO BE REMOVED)

BIKE LANE
R3-17
24"x18"
STA 530+06

R4-7
24"x30"
OM1-1
18"x18"
STA 529+77

(TO BE REMOVED)
SPEED LIMIT 50

SPEED LIMIT 45
R2-1
30"x36"
STA 531+94

- Ⓐ 6" SOLID WHITE
- Ⓑ 8" SOLID WHITE
- Ⓒ 12" SOLID WHITE
- Ⓓ 18" SOLID WHITE
- Ⓔ 24" SOLID WHITE
- Ⓕ 6" SKIP WHITE TYP (10'-30')
- Ⓖ 6" SKIP WHITE TYP (6'-10')
- Ⓗ 6" SKIP WHITE TYP (2'-4')
- Ⓘ 6" SOLID YELLOW
- Ⓙ 18" SOLID YELLOW
- Ⓚ 6" DOUBLE YELLOW
- Ⓛ 6" SKIP YELLOW TYP (10'-30')
- Ⓜ 6" SKIP YELLOW TYP (6'-10')
- Ⓝ 6" SKIP YELLOW TYP (2'-4')
- Ⓟ RPM BI-DIRECTIONAL AMBER/AMBER
- Ⓡ FDP WHITE
- Ⓢ FDP YELLOW
- Ⓣ RPM BI-DIRECTIONAL WHITE/RED
- Ⓤ RPM BI-DIRECTIONAL RED/YELLOW

VALENCIA COVE AGR-P.U.D

0:\Projects\18130102-03_Lyons_Rd\20185033\signing\plansp3.dgn

PROPEL ENGINEERING, LLC.
2711 N VISTA PARKWAY, SUITE B-7
WEST PALM BEACH, FLORIDA 33411
FLORIDA BUSINESS CERT. NO. 31050
PHONE (561) 866-5730

Seal:
MAJHARUL ALAM, PE
P.E# 61600

No.	Revisions	By	Date

PALM BEACH COUNTY
ENGINEERING AND PUBLIC WORKS
ROADWAY PRODUCTION
P.O. BOX 21229, WEST PALM BEACH, FLORIDA

SCALE: N.T.S.
APPROVED: MA
DRAWN: PBV
CHECKED: MK
DATE:3/9/2026

MohammadKhan
3/9/2026
4:35:32 PM

LYONS ROAD
L.W.D.D. L-30 CANAL TO BOYNTON BEACH BLVD.
SIGNING AND PAVEMENT MARKING PLAN

SHEET: S-9
OF: S-38
PROJECT NO. 2018503

THE OFFICIAL RECORD OF THIS SHEET IS THE ELECTRONIC FILE DIGITALLY SIGNED AND SEALED UNDER RULE 61G15-23.004, F.A.C.

MONTICELLO AGR - PUD PLAT ONE

N

0 10 40

Feet

R3-17
24"x18"
STA 533+10

BIKE LANE

(TO REMAIN)

(TO REMAIN)

R/W LINE

+10.00

LYONS RD

+39.50

MATCH LINE STA. 132+00.00

54.60'

112.00'

57.40'

11'
6'
11'
11'
11'
11'
6'

532
533
534
535
536
537

+10.00

+89.08

74.00

15' (TYP.)

℄ CONST LYONS ROAD

MATCH LINE STA. 137+60.00

51.18'

121.05'

69.87'

R/W LINE

VALENCIA COVE AGR-P.U.D

- Ⓐ 6" SOLID WHITE
- Ⓑ 8" SOLID WHITE
- Ⓒ 12" SOLID WHITE
- Ⓓ 18" SOLID WHITE
- Ⓔ 24" SOLID WHITE
- Ⓕ 6" SKIP WHITE TYP (10'-30')
- Ⓖ 6" SKIP WHITE TYP (6'-10')
- Ⓗ 6" SKIP WHITE TYP (2'-4')
- Ⓘ 6" SOLID YELLOW
- Ⓙ 18" SOLID YELLOW
- Ⓚ 6" DOUBLE YELLOW
- Ⓛ 6" SKIP YELLOW TYP (10'-30')
- Ⓜ 6" SKIP YELLOW TYP (6'-10')
- Ⓝ 6" SKIP YELLOW TYP (2'-4')
- Ⓟ RPM BI-DIRECTIONAL AMBER/AMBER
- Ⓡ FDP WHITE
- Ⓢ FDP YELLOW
- Ⓣ RPM BI-DIRECTIONAL WHITE/RED
- Ⓤ RPM BI-DIRECTIONAL RED/YELLOW

PROPEL ENGINEERING, LLC.
2711 N VISTA PARKWAY, SUITE B-7
WEST PALM BEACH, FLORIDA 33411
FLORIDA BUSINESS CERT. NO. 31050
PHONE (561) 866-5730

Seal:
MAJHARUL ALAM, PE
P.E# 61600

No.	Revisions	By	Date

PALM BEACH COUNTY
ENGINEERING AND PUBLIC WORKS
ROADWAY PRODUCTION
P.O. BOX 21229, WEST PALM BEACH, FLORIDA

MohammadKhan

SCALE: N.T.S.
APPROVED: MA
DRAWN: PBV
CHECKED: MK
DATE: 3/8/2026

3/8/2026
5:26:09 PM

LYONS ROAD

L.W.D.D. L-50 CANAL TO BOYNTON BEACH BLVD.

SIGNING AND PAVEMENT MARKING PLAN

SHEET: S-10
OF: S-38
PROJECT NO. 2018503

0:\Projects\18130102-03_Lyons_Rd\2018503\signing\plansp4.dgn

PALM BEACH COUNTY - FIRE STATION

MONTICELLO AGR - PUD PLAT ONE

FLAVOR PICT RD

L.W.D.D L-29 CANAL

LYONS RD

R/W LINE

ONLY

STOP

SPEED LIMIT 45

R2-1
30"x36"
STA 539+39

FTP-82-08
24"x36"
STA 542+41

(TO REMAIN)

WHEN FLASHING

OFFICIAL USE ONLY

(TO BE REMOVED)

Feet 0 10 40

MATCH LINE STA. 137+60.00

MATCH LINE STA. 143+20.00

121.05'

51.18'

69.87'

49.87'

99.08'

49.21'

538 138

539 139

540 140

541 141

542

543

142

143

℄ CONST LYONS ROAD

+22.50

+74.00

+87.80

+73.50

+84.50

+24.72
55.72' (LT)

+62.58
55.66' (LT)

+38.50

+32.00

80'-0" R

25' (TYP.)

30'

12'

11'

6'

BLUE RPM
STA. 540+55.50

FLAVOR PICT OPENING WILL NOT BE BUILT.
(NOT PART OF THIS PROJECT)

VALENCIA COVE AGR-P.U.D

- Ⓐ— 6" SOLID WHITE
- Ⓑ— 8" SOLID WHITE
- Ⓒ— 12" SOLID WHITE
- Ⓓ— 18" SOLID WHITE
- Ⓔ— 24" SOLID WHITE
- Ⓕ— 6" SKIP WHITE TYP (10'-30')
- Ⓖ— 6" SKIP WHITE TYP (6'-10')
- Ⓗ— 6" SKIP WHITE TYP (2'-4')
- Ⓘ— 6" SOLID YELLOW
- Ⓙ— 18" SOLID YELLOW
- Ⓚ— 6" DOUBLE YELLOW
- Ⓛ— 6" SKIP YELLOW TYP (10'-30')
- Ⓜ— 6" SKIP YELLOW TYP (6'-10')
- Ⓝ— 6" SKIP YELLOW TYP (2'-4')
- Ⓟ— RPM BI-DIRECTIONAL AMBER/AMBER
- Ⓡ— FDP WHITE
- Ⓢ— FDP YELLOW
- Ⓣ— RPM BI-DIRECTIONAL WHITE/RED
- Ⓤ— RPM BI-DIRECTIONAL RED/YELLOW

THE OFFICIAL RECORD OF THIS SHEET IS THE ELECTRONIC FILE DIGITALLY SIGNED AND SEALED UNDER RULE 61G15-23.004, F.A.C.

0:\Projects\181101202-03_Lyons_Rd\2018503\signing\plans\p5.dgn

PROPEL ENGINEERING, LLC.
2711 N VISTA PARKWAY, SUITE B-7
WEST PALM BEACH, FLORIDA 33411
FLORIDA BUSINESS CERT. NO. 31050
PHONE (561) 866-5730

Seal:
MAJHARUL ALAM, PE
P.E# 61600

No.	Revisions	By	Date

PALM BEACH COUNTY
ENGINEERING AND PUBLIC WORKS
ROADWAY PRODUCTION
P.O. BOX 21229, WEST PALM BEACH, FLORIDA

SCALE: N.T.S.
APPROVED: MA
DRAWN: PBV
CHECKED: MK
DATE: 3/8/2026

MohammadKhan 3/8/2026 5:26:28 PM

LYONS ROAD

L.W.D.D. L-30 CANAL TO BOYNTON BEACH BLVD.

SIGNING AND PAVEMENT MARKING PLAN

SHEET: S-11
OF: S-38
PROJECT NO. 2018503

PALM BEACH FARMS CO - PLAT NO. 3

PALM BEACH FARMS CO - PLAT NO. 3

0 10 40
Feet

R3-17
24"x18"
STA 546+70

BIKE LANE

R/W LINE

LYONS RD

MATCH LINE STA. 143+20.00

MATCH LINE STA. 148+80.00

124.70'

62.73'

61.97'

60.24'

125.65'

65.41'

11'
6'
11'
11'
11'
11'
11'
6'

15' (TYP.)

30'

+38.00

+38.12

+73.00

+23.00

+17.00

544
545
546
547
548
144
145
146
147
148

℄ CONST LYONS ROAD

SPEED LIMIT 45

R2-1
30"x36"
STA 544+00

FUTURE EXTENSION OF LYONS RD TO SOUTHERN BLVD

(TO REMAIN)

R3-17
24"x18"
STA 546+83

R/W LINE

VALENCIA COVE AGR-P.U.D. - PLAT SIX

- Ⓐ 6" SOLID WHITE
- Ⓑ 8" SOLID WHITE
- Ⓒ 12" SOLID WHITE
- Ⓓ 18" SOLID WHITE
- Ⓔ 24" SOLID WHITE
- Ⓕ 6" SKIP WHITE TYP (10'-30')
- Ⓖ 6" SKIP WHITE TYP (6'-10')
- Ⓗ 6" SKIP WHITE TYP (2'-4')
- Ⓘ 6" SOLID YELLOW
- Ⓙ 18" SOLID YELLOW
- Ⓚ 6" DOUBLE YELLOW
- Ⓛ 6" SKIP YELLOW TYP (10'-30')
- Ⓜ 6" SKIP YELLOW TYP (6'-10')
- Ⓝ 6" SKIP YELLOW TYP (2'-4')
- Ⓟ RPM BI-DIRECTIONAL AMBER/AMBER
- Ⓡ FDP WHITE
- Ⓢ FDP YELLOW
- Ⓣ RPM BI-DIRECTIONAL WHITE/RED
- Ⓤ RPM BI-DIRECTIONAL RED/YELLOW

THE OFFICIAL RECORD OF THIS SHEET IS THE ELECTRONIC FILE DIGITALLY SIGNED AND SEALED UNDER RULE 61G15-23.004, F.A.C.

O:\Projects\18130102-03_Lyons_Rd\2018503\signing\plans\sg96.dgn

PROPEL ENGINEERING, LLC.
2711 N VISTA PARKWAY, SUITE B-7
WEST PALM BEACH, FLORIDA 33411
FLORIDA BUSINESS CERT. NO. 31050
PHONE (561) 866-5730

Seal:
MAJHARUL ALAM, PE
P.E# 61600

No.	Revisions	By	Date

PALM BEACH COUNTY
ENGINEERING AND PUBLIC WORKS
ROADWAY PRODUCTION
P.O. BOX 21229, WEST PALM BEACH, FLORIDA

MohammadKhan

SCALE: N.T.S.
APPROVED: MA
DRAWN: PBV
CHECKED: MK
DATE:3/8/2026

3/8/2026
5:26:45 PM

LYONS ROAD

L.W.D.D. L-50 CANAL TO BOYNTON BEACH BLVD.

SIGNING AND PAVEMENT MARKING PLAN

SHEET: S-12
OF: S-38
PROJECT NO. 2018503

THE OFFICIAL RECORD OF THIS SHEET IS THE ELECTRONIC FILE DIGITALLY SIGNED AND SEALED UNDER RULE 61G15-23.004, F.A.C.

PALM BEACH FARMS CO - PLAT NO. 3

PALM BEACH FARMS CO - PLAT NO. 3

0 10 40
Feet

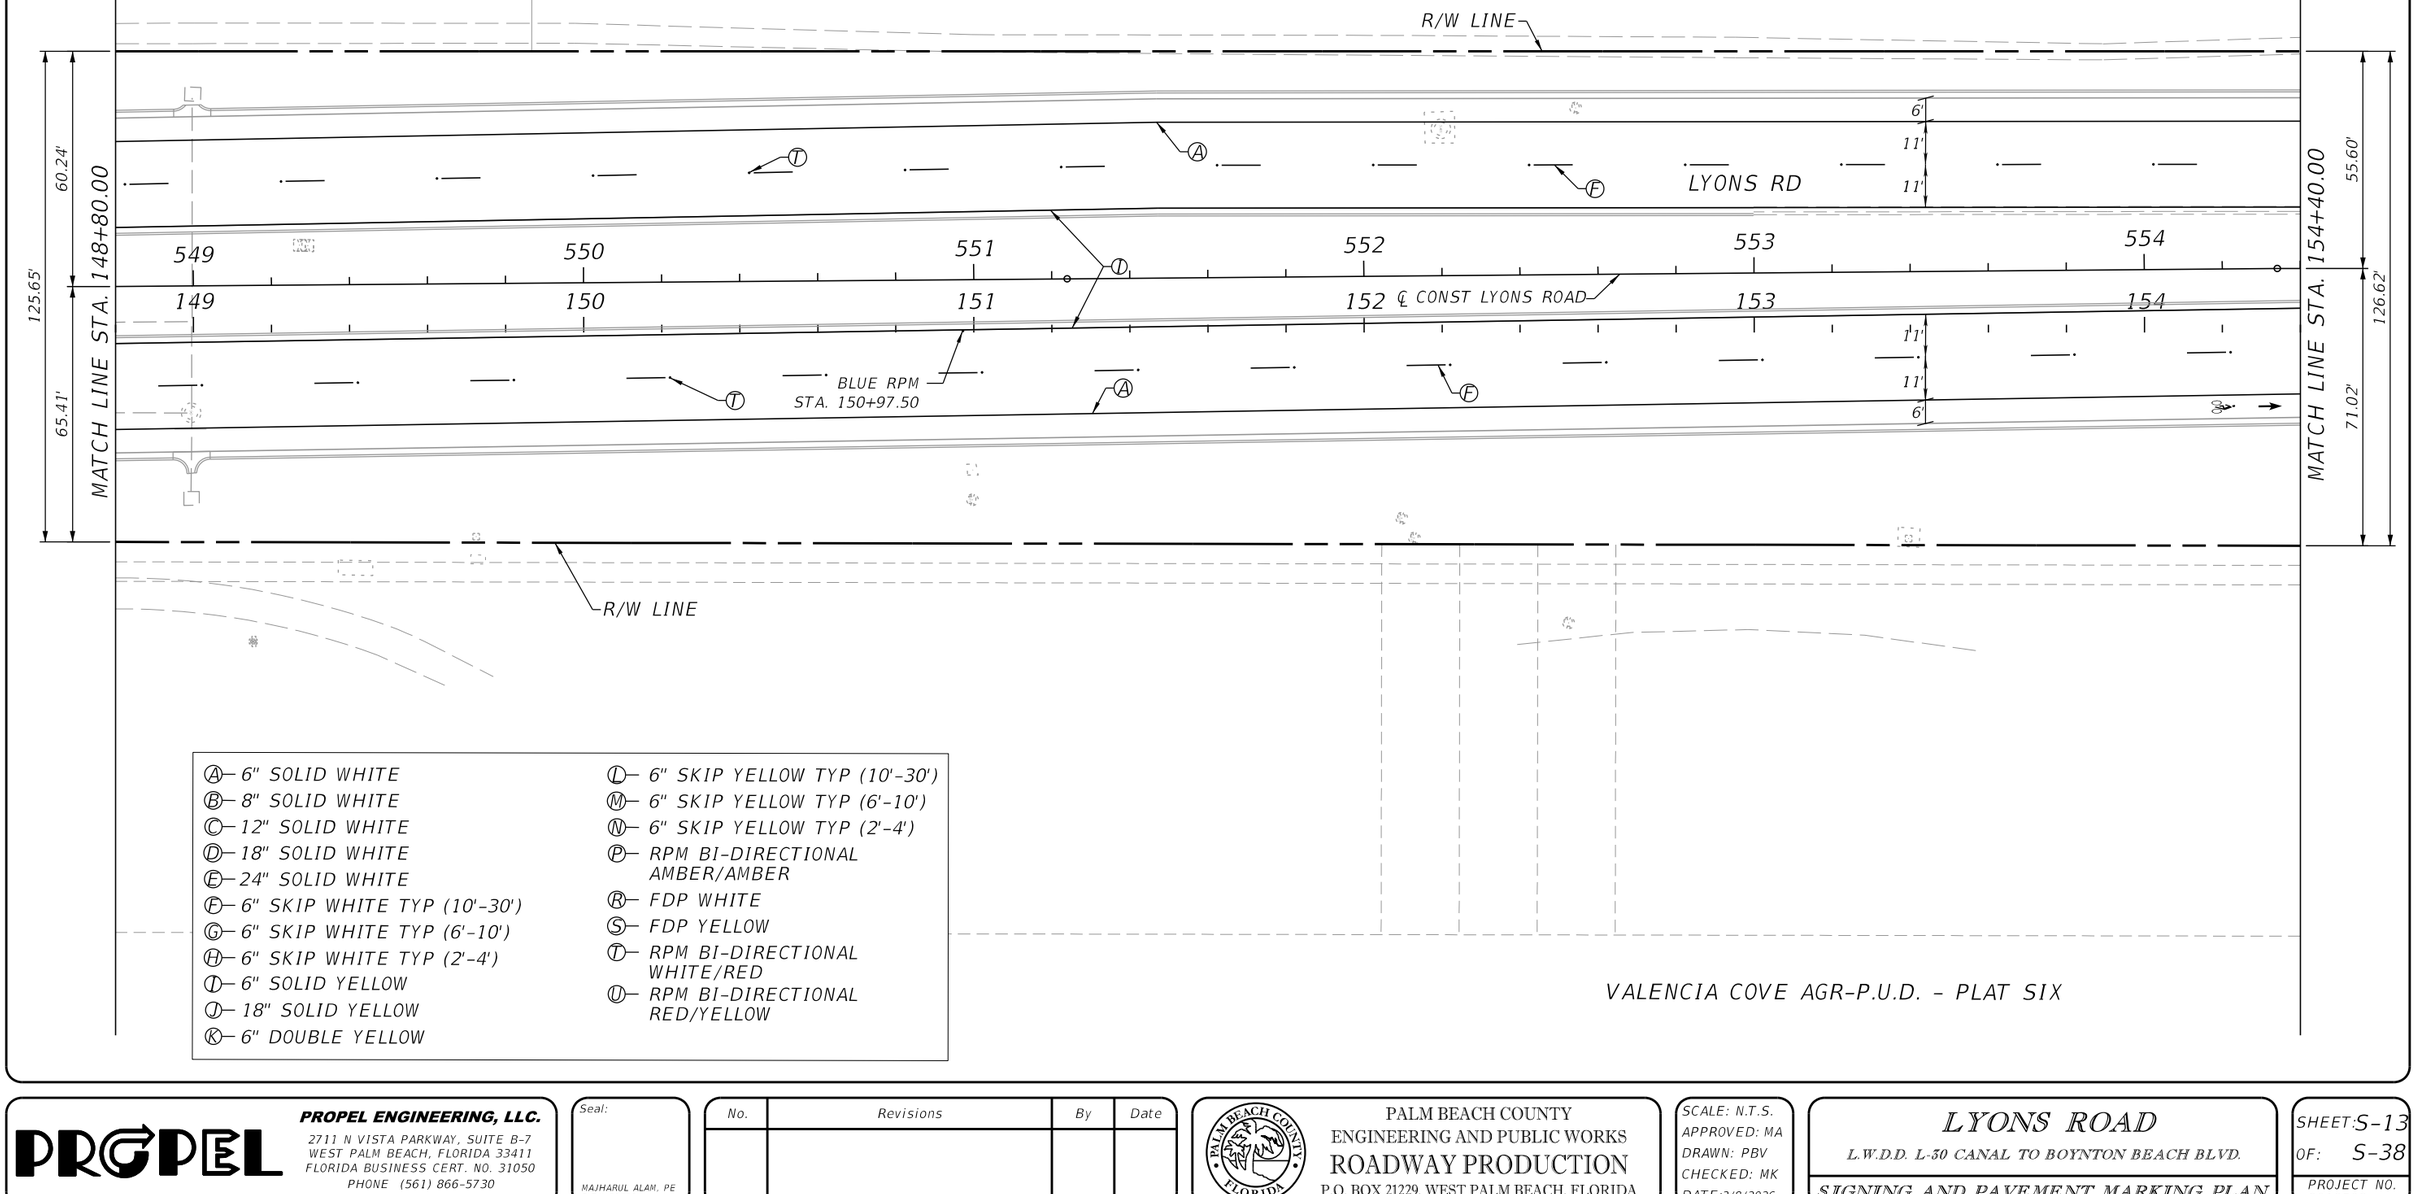

- Ⓐ— 6" SOLID WHITE
- Ⓑ— 8" SOLID WHITE
- Ⓒ— 12" SOLID WHITE
- Ⓓ— 18" SOLID WHITE
- Ⓔ— 24" SOLID WHITE
- Ⓕ— 6" SKIP WHITE TYP (10'-30')
- Ⓖ— 6" SKIP WHITE TYP (6'-10')
- Ⓗ— 6" SKIP WHITE TYP (2'-4')
- Ⓘ— 6" SOLID YELLOW
- Ⓙ— 18" SOLID YELLOW
- Ⓚ— 6" DOUBLE YELLOW
- Ⓛ— 6" SKIP YELLOW TYP (10'-30')
- Ⓜ— 6" SKIP YELLOW TYP (6'-10')
- Ⓝ— 6" SKIP YELLOW TYP (2'-4')
- Ⓟ— RPM BI-DIRECTIONAL AMBER/AMBER
- Ⓡ— FDP WHITE
- Ⓢ— FDP YELLOW
- Ⓣ— RPM BI-DIRECTIONAL WHITE/RED
- Ⓤ— RPM BI-DIRECTIONAL RED/YELLOW

PROPEL ENGINEERING, LLC.
2711 N VISTA PARKWAY, SUITE B-7
WEST PALM BEACH, FLORIDA 33411
FLORIDA BUSINESS CERT. NO. 31050
PHONE (561) 866-5730

Seal:
MAJHARUL ALAM, PE
P.E# 61600

No.	Revisions	By	Date

PALM BEACH COUNTY
ENGINEERING AND PUBLIC WORKS
ROADWAY PRODUCTION
P.O. BOX 21229, WEST PALM BEACH, FLORIDA

SCALE: N.T.S.
APPROVED: MA
DRAWN: PBV
CHECKED: MK
DATE:3/8/2026

LYONS ROAD

L.W.D.D. L-30 CANAL TO BOYNTON BEACH BLVD.

SIGNING AND PAVEMENT MARKING PLAN

SHEET: S-13
OF: S-38
PROJECT NO. 2018503

MohammadKhan 3/8/2026 5:27:05 PM

O:\Projects\18130102-03_Lyons_Rd\2018503\signing\plansp7.dgn

THE OFFICIAL RECORD OF THIS SHEET IS THE ELECTRONIC FILE DIGITALLY SIGNED AND SEALED UNDER RULE 61G15-23.004, F.A.C.

PALM BEACH FARMS

0 10 40
Feet

R2-1
30"x36"
STA 554+44

SPEED LIMIT 45

(TO BE REMOVED)

SPEED LIMIT 50

R4-7
24"x30"
OM1-1
18"x18"
STA 557+78

RELOCATE FROM
STA 557+87
TO STA 557+78

ONLY

OM1-1
18"x18"
STA 558+75

(TO BE REMOVED)

W1-7
24"x48"
OM1-1
18"x18"
OM1-1
18"x18"
STA 558+85

(TO BE REMOVED)

R/W LINE

LYONS RD

MATCH LINE STA. 154+40.00

55.60'
126.62'
71.02'

+40.00
+42.00
30'
+23.00
+23.00
+73.50
+78.50
+32.50
+77.00
+95.50
59.20' (RT)
+96.50
59.70' (RT)
10'
+89.50
69.70' (RT)
+09.50
69.30' (RT)
+40.00

6'
11'
11'
5'
15' (TYP.)
25' (TYP.)

555 556 557 558 559 560
155 156 157 158 159 16

℄ CONST LYONS ROAD

85'-0" R
90'-0" R

MATCH LINE STA. 160+00.00

56.59'
127.00'
70.41'

R/W LINE

BLUE MOUNTAIN AVE

VALENCIA COVE

R4-7
24"x30"
OM1-1
18"x18"
STA 559+43

(TO BE REMOVED)

Ⓐ— 6" SOLID WHITE
Ⓑ— 8" SOLID WHITE
Ⓒ— 12" SOLID WHITE
Ⓓ— 18" SOLID WHITE
Ⓔ— 24" SOLID WHITE
Ⓕ— 6" SKIP WHITE TYP (10'-30')
Ⓖ— 6" SKIP WHITE TYP (6'-10')
Ⓗ— 6" SKIP WHITE TYP (2'-4')
Ⓘ— 6" SOLID YELLOW
Ⓙ— 18" SOLID YELLOW
Ⓚ— 6" DOUBLE YELLOW
Ⓛ— 6" SKIP YELLOW TYP (10'-30')
Ⓜ— 6" SKIP YELLOW TYP (6'-10')
Ⓝ— 6" SKIP YELLOW TYP (2'-4')
Ⓟ— RPM BI-DIRECTIONAL AMBER/AMBER
Ⓡ— FDP WHITE
Ⓢ— FDP YELLOW
Ⓣ— RPM BI-DIRECTIONAL WHITE/RED
Ⓤ— RPM BI-DIRECTIONAL RED/YELLOW

0:\Projects\18130102-03_Lyons_Rd\2018503\signing\plansp8.dgn

PROPEL ENGINEERING, LLC.
2711 N VISTA PARKWAY, SUITE B-7
WEST PALM BEACH, FLORIDA 33411
FLORIDA BUSINESS CERT. NO. 31050
PHONE (561) 866-5730

Seal:
MAJHARUL ALAM, PE
P.E# 61600

No.	Revisions	By	Date

PALM BEACH COUNTY
ENGINEERING AND PUBLIC WORKS
ROADWAY PRODUCTION
P.O. BOX 21229, WEST PALM BEACH, FLORIDA

MohammadKhan

SCALE: N.T.S.
APPROVED: MA
DRAWN: PBV
CHECKED: MK
DATE: 3/8/2026

3/8/2026
5:27:22 PM

LYONS ROAD

L.W.D.D. L-30 CANAL TO BOYNTON BEACH BLVD.

SIGNING AND PAVEMENT MARKING PLAN

SHEET: S-14
OF: S-38
PROJECT NO. 2018503

PALM BEACH FARMS

0 10 40
Feet

(TO BE REMOVED)

2 MILES

2 MILES

W1-7
24"x24"
W16-3P
24"x15"
STA 561+17

R/W LINE

6'
11'
11'
11'

Ⓐ Ⓣ Ⓖ

15' (TYP.)

+62.50
+12.50

Ⓕ Ⓘ Ⓣ

LYONS RD

160 561 562 563 564 565

160+00.00

56.59'

127.00'

70.41'

MATCH LINE STA.

50 161 162 ℄ CONST LYONS ROAD 163 164 165

BLUE RPM
STA.161+2.50

11'
11'
6'

Ⓐ Ⓣ Ⓕ

165+60.00

64.40'

127.00'

62.60'

MATCH LINE STA.

R/W LINE

SPEED LIMIT 45

SPEED LIMIT 05

(TO BE REMOVED)

R2-1
30"x36"
STA 560+45

VALENCIA COVE AGR-P.U.D

Ⓐ— 6" SOLID WHITE
Ⓑ— 8" SOLID WHITE
Ⓒ— 12" SOLID WHITE
Ⓓ— 18" SOLID WHITE
Ⓔ— 24" SOLID WHITE
Ⓕ— 6" SKIP WHITE TYP (10'-30')
Ⓖ— 6" SKIP WHITE TYP (6'-10')
Ⓗ— 6" SKIP WHITE TYP (2'-4')
Ⓘ— 6" SOLID YELLOW
Ⓙ— 18" SOLID YELLOW
Ⓚ— 6" DOUBLE YELLOW
Ⓛ— 6" SKIP YELLOW TYP (10'-30')
Ⓜ— 6" SKIP YELLOW TYP (6'-10')
Ⓝ— 6" SKIP YELLOW TYP (2'-4')
Ⓟ— RPM BI-DIRECTIONAL AMBER/AMBER
Ⓡ— FDP WHITE
Ⓢ— FDP YELLOW
Ⓣ— RPM BI-DIRECTIONAL WHITE/RED
Ⓤ— RPM BI-DIRECTIONAL RED/YELLOW

THE OFFICIAL RECORD OF THIS SHEET IS THE ELECTRONIC FILE DIGITALLY SIGNED AND SEALED UNDER RULE 61G15-23.004, F.A.C.

0:\Projects\18130102-03_Lyons_Rd\2018503\signing\plans\sps0.dgn

PROPEL

PROPEL ENGINEERING, LLC.
2711 N VISTA PARKWAY, SUITE B-7
WEST PALM BEACH, FLORIDA 33411
FLORIDA BUSINESS CERT. NO. 31050
PHONE (561) 866-5730

Seal:
MAJHARUL ALAM, PE
P.E# 61600

No.	Revisions	By	Date

PALM BEACH COUNTY
ENGINEERING AND PUBLIC WORKS
ROADWAY PRODUCTION
P.O. BOX 21229, WEST PALM BEACH, FLORIDA

MohammadKhan

SCALE: N.T.S.
APPROVED: MA
DRAWN: PBV
CHECKED: MK
DATE:3/8/2026

3/8/2026
5:27:40 PM

LYONS ROAD

L.W.D.D. L-50 CANAL TO BOYNTON BEACH BLVD.

SIGNING AND PAVEMENT MARKING PLAN

SHEET: S-15
OF: S-38
PROJECT NO. 2018503

PALM BEACH FARMS CO - PLAT NO. 3

L.W.D.D L-28 CANAL

N 89°17'35"E

0 10 40
Feet

R/W LINE

LYONS RD

6'
11'
11'

566
166
567
167
568
168
569
169
570
170
171

℄ CONST LYONS ROAD

11'
11'
6'

BLUE RPM
STA.170+96.00

127.00'
64.40'
62.60'

MATCH LINE STA. 165+60.00

MATCH LINE STA. 171+20.00

55.00'
110.00'
55.00'

R/W LINE

POT STA. 2+87.49

L.W.D.D L-28 CANAL

VALENCIA COVE AGR-P.U.D. - PLAT ONE

Ⓐ— 6" SOLID WHITE
Ⓑ— 8" SOLID WHITE
Ⓒ— 12" SOLID WHITE
Ⓓ— 18" SOLID WHITE
Ⓔ— 24" SOLID WHITE
Ⓕ— 6" SKIP WHITE TYP (10'-30')
Ⓖ— 6" SKIP WHITE TYP (6'-10')
Ⓗ— 6" SKIP WHITE TYP (2'-4')
Ⓘ— 6" SOLID YELLOW
Ⓙ— 18" SOLID YELLOW
Ⓚ— 6" DOUBLE YELLOW
Ⓛ— 6" SKIP YELLOW TYP (10'-30')
Ⓜ— 6" SKIP YELLOW TYP (6'-10')
Ⓝ— 6" SKIP YELLOW TYP (2'-4')
Ⓟ— RPM BI-DIRECTIONAL AMBER/AMBER
Ⓡ— FDP WHITE
Ⓢ— FDP YELLOW
Ⓣ— RPM BI-DIRECTIONAL WHITE/RED
Ⓤ— RPM BI-DIRECTIONAL RED/YELLOW

THE OFFICIAL RECORD OF THIS SHEET IS THE ELECTRONIC FILE DIGITALLY SIGNED AND SEALED UNDER RULE 61G15-23.004, F.A.C.

C:\Projects\2018503\03_Lyons_Rd\signs\plans\plan10.dgn

PROPEL ENGINEERING, LLC.
2711 N VISTA PARKWAY, SUITE B-7
WEST PALM BEACH, FLORIDA 33411
FLORIDA BUSINESS CERT. NO. 31050
PHONE (561) 866-5730

Seal:
MAJHARUL ALAM, PE
P.E# 61600

No.	Revisions	By	Date

PALM BEACH COUNTY
ENGINEERING AND PUBLIC WORKS
ROADWAY PRODUCTION
P.O. BOX 21229, WEST PALM BEACH, FLORIDA

MohammadKhan

SCALE: N.T.S.
APPROVED: MA
DRAWN: PBV
CHECKED: MK
DATE: 3/8/2026

3/8/2026
5:27:58 PM

LYONS ROAD

L.W.D.D. L-30 CANAL TO BOYNTON BEACH BLVD.

SIGNING AND PAVEMENT MARKING PLAN

SHEET: S-16
OF: S-38
PROJECT NO. 2018503

PALM BEACH FARMS CO - PLAT NO. 3

PALM BEACH FARMS CO - PLAT NO. 3

0 10 40
Feet

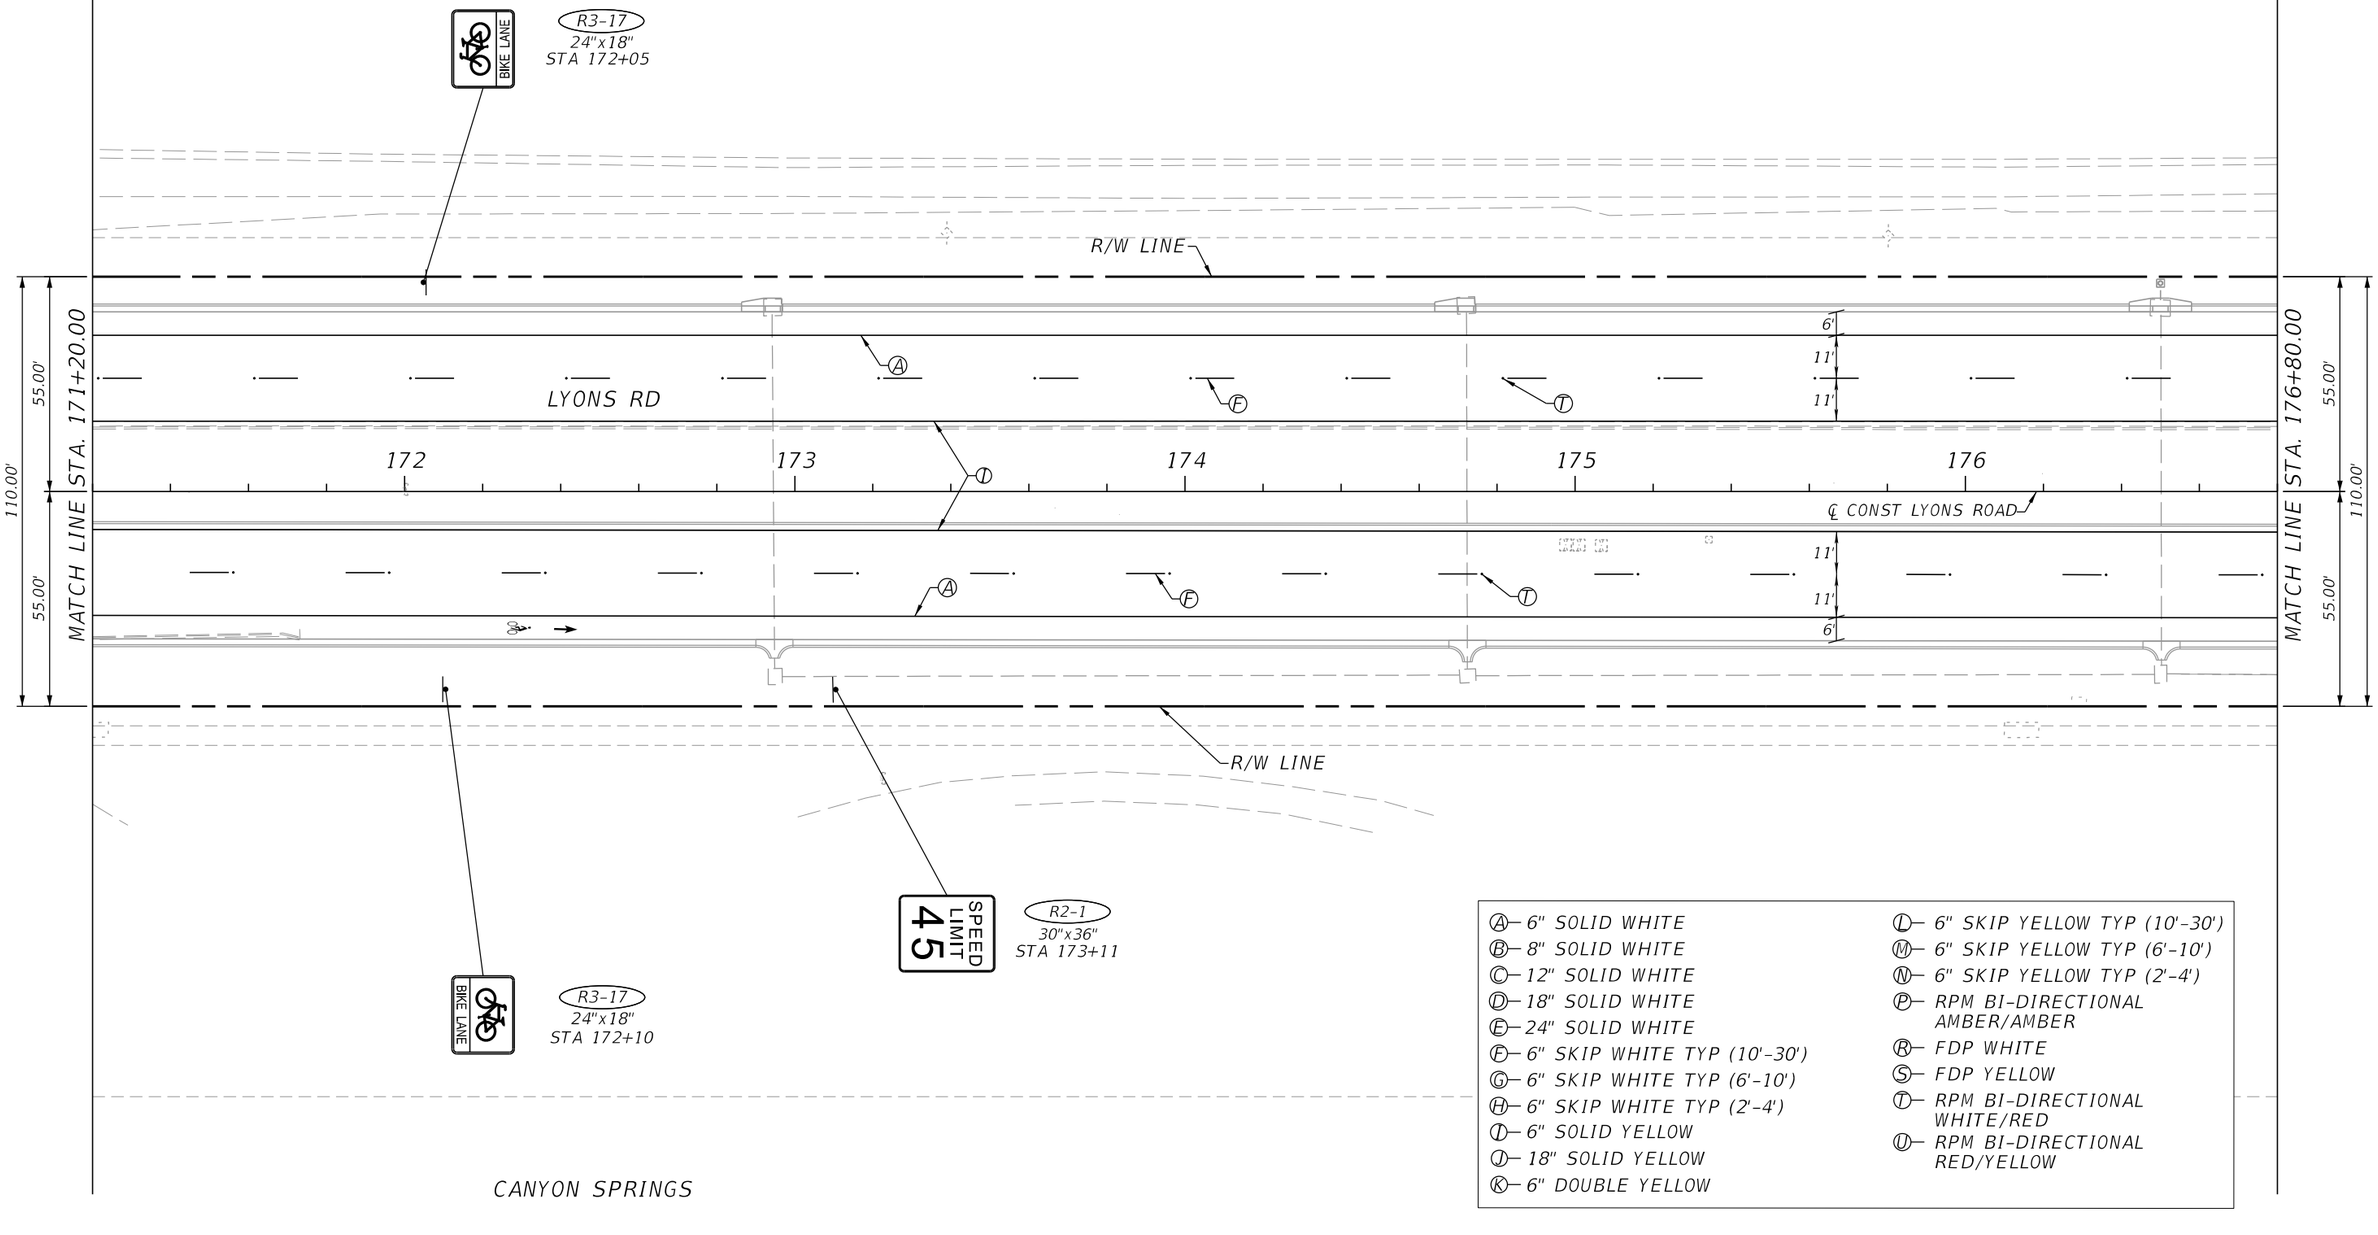

- Ⓐ 6" SOLID WHITE
- Ⓑ 8" SOLID WHITE
- Ⓒ 12" SOLID WHITE
- Ⓓ 18" SOLID WHITE
- Ⓔ 24" SOLID WHITE
- Ⓕ 6" SKIP WHITE TYP (10'-30')
- Ⓖ 6" SKIP WHITE TYP (6'-10')
- Ⓗ 6" SKIP WHITE TYP (2'-4')
- Ⓘ 6" SOLID YELLOW
- Ⓙ 18" SOLID YELLOW
- Ⓚ 6" DOUBLE YELLOW
- Ⓛ 6" SKIP YELLOW TYP (10'-30')
- Ⓜ 6" SKIP YELLOW TYP (6'-10')
- Ⓝ 6" SKIP YELLOW TYP (2'-4')
- Ⓟ RPM BI-DIRECTIONAL AMBER/AMBER
- Ⓡ FDP WHITE
- Ⓢ FDP YELLOW
- Ⓣ RPM BI-DIRECTIONAL WHITE/RED
- Ⓤ RPM BI-DIRECTIONAL RED/YELLOW

THE OFFICIAL RECORD OF THIS SHEET IS THE ELECTRONIC FILE DIGITALLY SIGNED AND SEALED UNDER RULE 61G15-23.004, F.A.C.

O:\Projects\18130102-03_Lyons_Rd\2018503\signing\plansp11.dgn

PROPEL ENGINEERING, LLC.
2711 N VISTA PARKWAY, SUITE B-7
WEST PALM BEACH, FLORIDA 33411
FLORIDA BUSINESS CERT. NO. 31050
PHONE (561) 866-5730

Seal:
MAJHARUL ALAM, PE
P.E# 61600

No.	Revisions	By	Date

PALM BEACH COUNTY
ENGINEERING AND PUBLIC WORKS
ROADWAY PRODUCTION
P.O. BOX 21229, WEST PALM BEACH, FLORIDA

SCALE: N.T.S.
APPROVED: MA
DRAWN: PBV
CHECKED: MK
DATE:3/8/2026

MohammadKhan
3/8/2026
5:28:15 PM

LYONS ROAD

L.W.D.D. L-30 CANAL TO BOYNTON BEACH BLVD.

SIGNING AND PAVEMENT MARKING PLAN

SHEET: S-17
OF: S-38
PROJECT NO. 2018503

PALM BEACH FARMS CO - PLAT NO. 3

PALM BEACH FARMS CO - PLAT NO. 3

0 10 40
Feet

(TO BE REMOVED)
SPEED LIMIT 50

SPEED LIMIT 45

R2-1
30"x36"
STA 179+70

R/W LINE

MATCH LINE STA. 176+80.00

55.00'
110.00'
55.00'

177 178 179 180 181 182

LYONS RD
6'
11'
11'

BLUE RPM
STA.181+96.50

+29.18

℄ CONST LYONS ROAD

+79.00

+61.00

+59.00

+47.00

15' (TYP.)

11'
11'
11'
5'
11'

30'

MATCH LINE STA. 182+40.00

55.00'
110.00'
55.00'

R/W LINE

CANYON SPRINGS

Ⓐ— 6" SOLID WHITE
Ⓑ— 8" SOLID WHITE
Ⓒ— 12" SOLID WHITE
Ⓓ— 18" SOLID WHITE
Ⓔ— 24" SOLID WHITE
Ⓕ— 6" SKIP WHITE TYP (10'-30')
Ⓖ— 6" SKIP WHITE TYP (6'-10')
Ⓗ— 6" SKIP WHITE TYP (2'-4')
Ⓘ— 6" SOLID YELLOW
Ⓙ— 18" SOLID YELLOW
Ⓚ— 6" DOUBLE YELLOW
Ⓛ— 6" SKIP YELLOW TYP (10'-30')
Ⓜ— 6" SKIP YELLOW TYP (6'-10')
Ⓝ— 6" SKIP YELLOW TYP (2'-4')
Ⓟ— RPM BI-DIRECTIONAL AMBER/AMBER
Ⓡ— FDP WHITE
Ⓢ— FDP YELLOW
Ⓣ— RPM BI-DIRECTIONAL WHITE/RED
Ⓤ— RPM BI-DIRECTIONAL RED/YELLOW

THE OFFICIAL RECORD OF THIS SHEET IS THE ELECTRONIC FILE DIGITALLY SIGNED AND SEALED UNDER RULE 61G15-23.004, F.A.C.

0:\Projects\18130102-03_Lyons_Rd\2018503\signing\plans\p12.dgn

PROPEL ENGINEERING, LLC.
2711 N VISTA PARKWAY, SUITE B-7
WEST PALM BEACH, FLORIDA 33411
FLORIDA BUSINESS CERT. NO. 31050
PHONE (561) 866-5730

Seal:
MAJHARUL ALAM, PE
P.E.# 61600

No.	Revisions	By	Date

PALM BEACH COUNTY
ENGINEERING AND PUBLIC WORKS
ROADWAY PRODUCTION
P.O. BOX 21229, WEST PALM BEACH, FLORIDA

SCALE: N.T.S.
APPROVED: MA
DRAWN: PBV
CHECKED: MK
DATE: 3/8/2026

MohammadKhan 3/8/2026 5:28:33 PM

LYONS ROAD

L.W.D.D. L-30 CANAL TO BOYNTON BEACH BLVD.

SIGNING AND PAVEMENT MARKING PLAN

SHEET: S-18
OF: S-38
PROJECT NO. 2018503

PALM BEACH FARMS CO - PLAT NO. 3

Feet 0 10 40

Ⓐ— 6" SOLID WHITE
Ⓑ— 8" SOLID WHITE
Ⓒ— 12" SOLID WHITE
Ⓓ— 18" SOLID WHITE
Ⓔ— 24" SOLID WHITE
Ⓕ— 6" SKIP WHITE TYP (10'-30')
Ⓖ— 6" SKIP WHITE TYP (6'-10')
Ⓗ— 6" SKIP WHITE TYP (2'-4')
Ⓘ— 6" SOLID YELLOW
Ⓙ— 18" DOUBLE YELLOW
Ⓚ— 6" SOLID YELLOW
Ⓛ— 6" SKIP YELLOW TYP (10'-30')
Ⓜ— 6" SKIP YELLOW TYP (6'-10')
Ⓝ— 6" SKIP YELLOW TYP (2'-4')
Ⓟ— RPM BI-DIRECTIONAL AMBER/AMBER
Ⓡ— FDP WHITE
Ⓢ— FDP YELLOW
Ⓣ— RPM BI-DIRECTIONAL WHITE/RED
Ⓤ— RPM BI-DIRECTIONAL RED/YELLOW

RELOCATE FROM STA 183+12 TO STA 183+09

RELOCATE FROM STA 184+30 TO STA 184+40

R3-17 24"x18" STA 185+05

R/W LINE

MATCH LINE STA. 182+40.00

MATCH LINE STA. 188+00.00

55.00' 110.00'

6' 11' 11' 11' 11' 6' 11'

+13.00 +30.50 +33.50 +80.50 +60.50 +11.50 +33.00 +06.00 +63.50 +93.50 +26.50

183 184 185 186 187 188

25' (TYP.) 15' (TYP.)

LYONS RD

℄ CONST LYONS ROAD

BLUE RPM STA.183+26.50

10' 10'

MALEAR PALM DR

ONLY

RELOCATE FROM STA 183+12 TO STA 183+09

R3-17 24"x18" STA 185+10

SPEED LIMIT 45

R2-1 30"x36" STA 185+70

SPEED LIMIT 50

(TO BE REMOVED)

LYONS RD / MALEAR PALM DR

STOP

D3-1 36"x9"
D3-1 42"x9"
R1-1 30"x30" STA 184+29

(TO BE REMOVED)

CANYON SPRINGS

THE OFFICIAL RECORD OF THIS SHEET IS THE ELECTRONIC FILE DIGITALLY SIGNED AND SEALED UNDER RULE 61G15-23.004, F.A.C.

0:\Projects\18130102-03_Lyons_Rd\2018503\signing\plansp13.dgn

PROPEL ENGINEERING, LLC.
2711 N VISTA PARKWAY, SUITE B-7
WEST PALM BEACH, FLORIDA 33411
FLORIDA BUSINESS CERT. NO. 31050
PHONE (561) 866-5730

Seal:
MAJHARUL ALAM, PE
P.E.# 61600

No.	Revisions	By	Date

PALM BEACH COUNTY
ENGINEERING AND PUBLIC WORKS
ROADWAY PRODUCTION
P.O. BOX 21229, WEST PALM BEACH, FLORIDA

MohammadKhan

SCALE: N.T.S.
APPROVED: MA
DRAWN: PBV
CHECKED: MK
DATE:3/8/2026

3/8/2026 5:28:51 PM

LYONS ROAD

L.W.D.D. L-30 CANAL TO BOYNTON BEACH BLVD.

SIGNING AND PAVEMENT MARKING PLAN

SHEET: S-19
OF: S-38
PROJECT NO. 2018503

THE OFFICIAL RECORD OF THIS SHEET IS THE ELECTRONIC FILE DIGITALLY SIGNED AND SEALED UNDER RULE 61G15-23.004, F.A.C.

PALM BEACH FARMS CO - PLAT NO. 3

PALM BEACH FARMS CO - PLAT NO. 3

N

0 10 40

Feet

R/W LINE

6'
11'
11'

LYONS RD

STA. 188+00.00

STA. 193+60.00

188 189 190 191 192 193

℄ CONST LYONS ROAD

110.00'

55.00'

MATCH LINE

55.00'

MATCH LINE

55.00'

110.00'

11'
11'
6'

R/W LINE

CANYON SPRINGS

- Ⓐ— 6" SOLID WHITE
- Ⓑ— 8" SOLID WHITE
- Ⓒ— 12" SOLID WHITE
- Ⓓ— 18" SOLID WHITE
- Ⓔ— 24" SOLID WHITE
- Ⓕ— 6" SKIP WHITE TYP (10'-30')
- Ⓖ— 6" SKIP WHITE TYP (6'-10')
- Ⓗ— 6" SKIP WHITE TYP (2'-4')
- Ⓘ— 6" SOLID YELLOW
- Ⓙ— 18" SOLID YELLOW
- Ⓚ— 6" DOUBLE YELLOW
- Ⓛ— 6" SKIP YELLOW TYP (10'-30')
- Ⓜ— 6" SKIP YELLOW TYP (6'-10')
- Ⓝ— 6" SKIP YELLOW TYP (2'-4')
- Ⓟ— RPM BI-DIRECTIONAL AMBER/AMBER
- Ⓡ— FDP WHITE
- Ⓢ— FDP YELLOW
- Ⓣ— RPM BI-DIRECTIONAL WHITE/RED
- Ⓤ— RPM BI-DIRECTIONAL RED/YELLOW

PROPEL

PROPEL ENGINEERING, LLC.
2711 N VISTA PARKWAY, SUITE B-7
WEST PALM BEACH, FLORIDA 33411
FLORIDA BUSINESS CERT. NO. 31050
PHONE (561) 866-5730

Seal:

MAJHARUL ALAM, PE
P.E# 61600

No.	Revisions	By	Date

PALM BEACH COUNTY
ENGINEERING AND PUBLIC WORKS
ROADWAY PRODUCTION
P.O. BOX 21229, WEST PALM BEACH, FLORIDA

SCALE: N.T.S.
APPROVED: MA
DRAWN: PBV
CHECKED: MK
DATE: 3/8/2026

MohammadKhan
3/8/2026
5:29:08 PM

LYONS ROAD

L.W.D.D. L-30 CANAL TO BOYNTON BEACH BLVD.

SIGNING AND PAVEMENT MARKING PLAN

SHEET: S-20
OF: S-38
PROJECT NO. 2018503

Q:\Projects\18130102-03_Lyons_Rd\2018503\signing\plansp14.dgn

PALM BEACH FARMS CO - PLAT NO. 3

PALM BEACH FARMS CO - PLAT NO. 3

0 10 40
Feet

L.W.D.D L-27 CANAL

R3-17
24"x18"
STA 198+06

BIKE LANE

R/W LINE

R/W LINE

6'
11'
11'

Ⓐ
Ⓕ
Ⓣ

BLUE RPM
STA.195+78.00

LYONS RD

194 195 196 197 198 199

℄ CONST LYONS ROAD

Ⓘ

Ⓕ
Ⓣ
Ⓐ

11'
11'
6'

55.00'
110.00'
55.00'

MATCH LINE STA. 193+60.00

MATCH LINE STA. 199+20.00

55.00'
110.00'
55.00'

R/W LINE

R/W LINE

BIKE LANE

R3-17
24"x18"
STA 198+10

L.W.D.D L-27 CANAL

CANYON SPRINGS

CANYON ISLES PLAT ONE

Ⓐ— 6" SOLID WHITE
Ⓑ— 8" SOLID WHITE
Ⓒ— 12" SOLID WHITE
Ⓓ— 18" SOLID WHITE
Ⓔ— 24" SOLID WHITE
Ⓕ— 6" SKIP WHITE TYP (10'-30')
Ⓖ— 6" SKIP WHITE TYP (6'-10')
Ⓗ— 6" SKIP WHITE TYP (2'-4')
Ⓘ— 6" SOLID YELLOW
Ⓙ— 18" SOLID YELLOW
Ⓚ— 6" DOUBLE YELLOW
Ⓛ— 6" SKIP YELLOW TYP (10'-30')
Ⓜ— 6" SKIP YELLOW TYP (6'-10')
Ⓝ— 6" SKIP YELLOW TYP (2'-4')
Ⓟ— RPM BI-DIRECTIONAL AMBER/AMBER
Ⓡ— FDP WHITE
Ⓢ— FDP YELLOW
Ⓣ— RPM BI-DIRECTIONAL WHITE/RED
Ⓤ— RPM BI-DIRECTIONAL RED/YELLOW

THE OFFICIAL RECORD OF THIS SHEET IS THE ELECTRONIC FILE DIGITALLY SIGNED AND SEALED UNDER RULE 61G15-23.004, F.A.C.

0:\Projects\18130102-03_Lyons_Rd\2018503\signing\plansp15.dgn

PROPEL

PROPEL ENGINEERING, LLC.
2711 N VISTA PARKWAY, SUITE B-7
WEST PALM BEACH, FLORIDA 33411
FLORIDA BUSINESS CERT. NO. 31050
PHONE (561) 866-5730

Seal:
MAJHARUL ALAM, PE
P.E# 61600

No.	Revisions	By	Date

PALM BEACH COUNTY
ENGINEERING AND PUBLIC WORKS
ROADWAY PRODUCTION
P.O. BOX 21229, WEST PALM BEACH, FLORIDA

SCALE: N.T.S.
APPROVED: MA
DRAWN: PBV
CHECKED: MK
DATE:3/8/2026

MohammadKhan
3/8/2026
5:29:26 PM

LYONS ROAD

L.W.D.D. L-30 CANAL TO BOYNTON BEACH BLVD.

SIGNING AND PAVEMENT MARKING PLAN

SHEET: S-21
OF: S-38
PROJECT NO. 2018503

PALM BEACH FARMS CO - PLAT NO. 3

PALM BEACH FARMS CO - PLAT

0 10 40
Feet

R/W LINE

6'
11'
11'

LYONS RD

200 201 202 203 204

℄ CONST LYONS ROAD

11'
11'
6'

R/W LINE

MATCH LINE STA. 199+20.00

55.00'
110.00'
55.00'

MATCH LINE STA. 204+80.00

55.00'
110.00'
55.00'

CANYON ISLES PLAT ONE

- Ⓐ— 6" SOLID WHITE
- Ⓑ— 8" SOLID WHITE
- Ⓒ— 12" SOLID WHITE
- Ⓓ— 18" SOLID WHITE
- Ⓔ— 24" SOLID WHITE
- Ⓕ— 6" SKIP WHITE TYP (10'-30')
- Ⓖ— 6" SKIP WHITE TYP (6'-10')
- Ⓗ— 6" SKIP WHITE TYP (2'-4')
- Ⓘ— 6" SOLID YELLOW
- Ⓙ— 18" SOLID YELLOW
- Ⓚ— 6" DOUBLE YELLOW
- Ⓛ— 6" SKIP YELLOW TYP (10'-30')
- Ⓜ— 6" SKIP YELLOW TYP (6'-10')
- Ⓝ— 6" SKIP YELLOW TYP (2'-4')
- Ⓟ— RPM BI-DIRECTIONAL AMBER/AMBER
- Ⓡ— FDP WHITE
- Ⓢ— FDP YELLOW
- Ⓣ— RPM BI-DIRECTIONAL WHITE/RED
- Ⓤ— RPM BI-DIRECTIONAL RED/YELLOW

THE OFFICIAL RECORD OF THIS SHEET IS THE ELECTRONIC FILE DIGITALLY SIGNED AND SEALED UNDER RULE 61G15-23.004, F.A.C.

C:\Projects\181303-03-2018503\Lyons_Rd\2018503\signing\signsp16.dgn

PROPEL ENGINEERING, LLC.
2711 N VISTA PARKWAY, SUITE B-7
WEST PALM BEACH, FLORIDA 33411
FLORIDA BUSINESS CERT. NO. 31050
PHONE (561) 866-5730

Seal:
MAJHARUL ALAM, PE
P.E# 61600

No.	Revisions	By	Date

PALM BEACH COUNTY
ENGINEERING AND PUBLIC WORKS
ROADWAY PRODUCTION
P.O. BOX 21229, WEST PALM BEACH, FLORIDA

SCALE: N.T.S.
APPROVED: MA
DRAWN: PBV
CHECKED: MK
DATE:3/8/2026

MohammadKhan
3/8/2026
5:29:44 PM

LYONS ROAD

L.W.D.D. L-30 CANAL TO BOYNTON BEACH BLVD.

SIGNING AND PAVEMENT MARKING PLAN

SHEET: S-22
OF: S-38
PROJECT NO. 2018503

THE OFFICIAL RECORD OF THIS SHEET IS THE ELECTRONIC FILE DIGITALLY SIGNED AND SEALED UNDER RULE 61G15-23.004, F.A.C.

PALM BEACH FARMS CO - PLAT NO. 3

VALENCIA GRAND

0 10 40
Feet

(TO BE REMOVED)

STOP

Lyons Rd

Maple Valley Rd

+12.15
73.75' (LT)

10' CROSSWALK

+89.33
51.08' (LT)

R/W LINE

10' CROSSWALK

+91.70
3.50' (LT)

LYONS RD

MATCH LINE STA. 204+80.00

55.00'

110.00'

205 206 207 208 209 210

+94.00

+44.00

℄ CONST LYONS ROAD

6'
11'
11'
11'
11'
5'
11'

15' (TYP.)

25' (TYP.)

+24.00

+24.00

15' (TYP.)

25' (TYP.)

90'-0" R

+91.70

MATCH LINE STA. 210+40.00

55.00'

110.00'

55.00'

30'

+04.41
56.62' (RT)

10' CROSSWALK

+17.14
71.31' (RT)

RELOCATE FROM
STA 209+98
TO STA 209+84.12

R/W LINE

MEADOW LAKE DR

CANYON ISLES PLAT ONE

Ⓐ— 6" SOLID WHITE
Ⓑ— 8" SOLID WHITE
Ⓒ— 12" SOLID WHITE
Ⓓ— 18" SOLID WHITE
Ⓔ— 24" SOLID WHITE
Ⓕ— 6" SKIP WHITE TYP (10'-30')
Ⓖ— 6" SKIP WHITE TYP (6'-10')
Ⓗ— 6" SKIP WHITE TYP (2'-4')
Ⓘ— 6" SOLID YELLOW
Ⓙ— 18" DOUBLE YELLOW
Ⓚ— 6" DOUBLE YELLOW
Ⓛ— 6" SKIP YELLOW TYP (10'-30')
Ⓜ— 6" SKIP YELLOW TYP (6'-10')
Ⓝ— 6" SKIP YELLOW TYP (2'-4')
Ⓟ— RPM BI-DIRECTIONAL AMBER/AMBER
Ⓡ— FDP WHITE
Ⓢ— FDP YELLOW
Ⓣ— RPM BI-DIRECTIONAL WHITE/RED
Ⓤ— RPM BI-DIRECTIONAL RED/YELLOW

0:\Projects\18130102-03_Lyons_Rd\2018503\signing\plans\p17.dgn

PROPEL ENGINEERING, LLC.
2711 N VISTA PARKWAY, SUITE B-7
WEST PALM BEACH, FLORIDA 33411
FLORIDA BUSINESS CERT. NO. 31050
PHONE (561) 866-5730

Seal:

MAJHARUL ALAM, PE
P.E.# 61600

No.	Revisions	By	Date

PALM BEACH COUNTY
ENGINEERING AND PUBLIC WORKS
ROADWAY PRODUCTION
P.O. BOX 21229, WEST PALM BEACH, FLORIDA

SCALE: N.T.S.
APPROVED: MA
DRAWN: PBV
CHECKED: MK
DATE: 3/8/2026

MohammadKhan 3/8/2026 5:30:01 PM

LYONS ROAD

L.W.D.D. L-30 CANAL TO BOYNTON BEACH BLVD.

SIGNING AND PAVEMENT MARKING PLAN

SHEET: S-23
OF: S-38
PROJECT NO. 2018503

THE OFFICIAL RECORD OF THIS SHEET IS THE ELECTRONIC FILE DIGITALLY SIGNED AND SEALED UNDER RULE 61G15-23.004, F.A.C.

VALENCIA GRAND

PALM BEACH FARMS CO - PLAT NO. 3

N

0 10 40

Feet

MAPLE VALLEY RD

+89.39
77.08' (LT)

(TO BE REMOVED)

R4-7
24"x30"
OM1-1
18"x18"
STA 211+18.95

BIKE LANE

R3-17
24"x18"
STA 212+01.01

10' CROSSWALK

R/W LINE

+14.56
59.27' (LT)

+19.91
5.64' (LT)

68'-0" R

80'-0" R

BLUE RPM
STA.210+87.00

MATCH LINE STA. 210+40.00

55.00'

110.00'

+86.00

+54.21

25'
(TYP.)

15'
(TYP.)

11'
6'
11'
11'
11'

+88.00

+71.50

LYONS RD

+39.21

211 212 213 214 215 216

℄ CONST LYONS ROAD

+11.00

80'-0" R

10' CROSSWALK

+95.01
52.06' (RT)

+84.16
67.36' (RT)

+59.72
74.31' (RT)

10' 10'

BLUE RPM

MEADOW LAKE DR

ONLY

(TO BE REMOVED)

ONLY

FTP-82-08
24"x36"
STA 211+18.97

LYONS RD

MEADOW LAKE DR

STOP

(TO BE REMOVED)

CANYON ISLES PLAT ONE

Ⓐ— 6" SOLID WHITE
Ⓑ— 8" SOLID WHITE
Ⓒ— 12" SOLID WHITE
Ⓓ— 18" SOLID WHITE
Ⓔ— 24" SOLID WHITE
Ⓕ— 6" SKIP WHITE TYP (10'-30')
Ⓖ— 6" SKIP WHITE TYP (6'-10')
Ⓗ— 6" SKIP WHITE TYP (2'-4')
Ⓘ— 6" SOLID YELLOW
Ⓙ— 18" SOLID YELLOW
Ⓚ— 6" DOUBLE YELLOW
Ⓛ— 6" SKIP YELLOW TYP (10'-30')
Ⓜ— 6" SKIP YELLOW TYP (6'-10')
Ⓝ— 6" SKIP YELLOW TYP (2'-4')
Ⓟ— RPM BI-DIRECTIONAL AMBER/AMBER
Ⓡ— FDP WHITE
Ⓢ— FDP YELLOW
Ⓣ— RPM BI-DIRECTIONAL WHITE/RED
Ⓤ— RPM BI-DIRECTIONAL RED/YELLOW

PROPEL ENGINEERING, LLC.
2711 N VISTA PARKWAY, SUITE B-7
WEST PALM BEACH, FLORIDA 33411
FLORIDA BUSINESS CERT. NO. 31050
PHONE (561) 866-5730

Seal:
MAJHARUL ALAM, PE
P.E# 61600

No.	Revisions	By	Date

PALM BEACH COUNTY
ENGINEERING AND PUBLIC WORKS
ROADWAY PRODUCTION
P.O. BOX 21229, WEST PALM BEACH, FLORIDA

MohammadKhan

SCALE: N.T.S.
APPROVED: MA
DRAWN: PBV
CHECKED: MK
DATE:3/8/2026

3/8/2026
5:30:18 PM

LYONS ROAD

L.W.D.D. L-30 CANAL TO BOYNTON BEACH BLVD.

SIGNING AND PAVEMENT MARKING PLAN

SHEET: S-24
OF: S-38
PROJECT NO. 2018503

0:\Projects\18130102-03_Lyons_Rd\2018503\signing\plansp18.dgn

PALM BEACH FARMS CO - PLAT NO. 3

PALM BEACH FARMS CO - PLAT NO. 3

0 10 40
Feet

R/W LINE

6'
11'
11'

STA. 216+00.00

55.00'

110.00'

MATCH LINE

216 217 218 219 220 221

LYONS RD

℄ CONST LYONS ROAD

STA. 221+60.00

55.00'

110.00'

MATCH LINE

55.00'

11'
11'
6'

R/W LINE

Ⓐ— 6" SOLID WHITE
Ⓑ— 8" SOLID WHITE
Ⓒ— 12" SOLID WHITE
Ⓓ— 18" SOLID WHITE
Ⓔ— 24" SOLID WHITE
Ⓕ— 6" SKIP WHITE TYP (10'-30')
Ⓖ— 6" SKIP WHITE TYP (6'-10')
Ⓗ— 6" SKIP WHITE TYP (2'-4')
Ⓘ— 6" SOLID YELLOW
Ⓙ— 18" SOLID YELLOW
Ⓚ— 6" DOUBLE YELLOW
Ⓛ— 6" SKIP YELLOW TYP (10'-30')
Ⓜ— 6" SKIP YELLOW TYP (6'-10')
Ⓝ— 6" SKIP YELLOW TYP (2'-4')
Ⓟ— RPM BI-DIRECTIONAL AMBER/AMBER
Ⓡ— FDP WHITE
Ⓢ— FDP YELLOW
Ⓣ— RPM BI-DIRECTIONAL WHITE/RED
Ⓤ— RPM BI-DIRECTIONAL RED/YELLOW

CANYON ISLES PLAT ONE

THE OFFICIAL RECORD OF THIS SHEET IS THE ELECTRONIC FILE DIGITALLY SIGNED AND SEALED UNDER RULE 61G15-23.004, F.A.C.

C:\Projects\181303\02-03_Lyons_Rd\2018503\signing\plans\signing_plan_sheets.dgn

PROPEL ENGINEERING, LLC.
2711 N VISTA PARKWAY, SUITE B-7
WEST PALM BEACH, FLORIDA 33411
FLORIDA BUSINESS CERT. NO. 31050
PHONE (561) 866-5730

Seal:
MAJHARUL ALAM, PE
P.E# 61600

No.	Revisions	By	Date

PALM BEACH COUNTY
ENGINEERING AND PUBLIC WORKS
ROADWAY PRODUCTION
P.O. BOX 21229, WEST PALM BEACH, FLORIDA

SCALE: N.T.S.
APPROVED: MA
DRAWN: PBV
CHECKED: MK
DATE: 3/8/2026

MohammadKhan
3/8/2026
5:30:36 PM

LYONS ROAD

L.W.D.D. L-50 CANAL TO BOYNTON BEACH BLVD.

SIGNING AND PAVEMENT MARKING PLAN

SHEET: S-25
OF: S-38

PROJECT NO. 2018503

PALM BEACH FARMS CO - PLAT NO. 3

L.W.D.D L-26 CANAL

LYONS WEST AGR PUD PLAT ONE

0 10 40
Feet

R3-17
24"x18"
STA 223+81

BIKE LANE

R/W LINE

6'
11'
11'

BLUE RPM
STA.223+36.50

BLUE RPM
STA. 225+46.00

LYONS RD

222 223 224 225 226 227

℄ CONST LYONS ROAD

55.00'
110.00'
55.00'

MATCH LINE STA. 221+60.00

MATCH LINE STA. 227+20.00

11'
11'
6'

R/W LINE

R/W LINE

R3-17
24"x18"
STA 223+81

L.W.D.D L-26 CANAL

CANYON ISLES PLAT ONE

Ⓐ— 6" SOLID WHITE
Ⓑ— 8" SOLID WHITE
Ⓒ— 12" SOLID WHITE
Ⓓ— 18" SOLID WHITE
Ⓔ— 24" SOLID WHITE
Ⓕ— 6" SKIP WHITE TYP (10'-30')
Ⓖ— 6" SKIP WHITE TYP (6'-10')
Ⓗ— 6" SKIP WHITE TYP (2'-4')
Ⓘ— 6" SOLID YELLOW
Ⓙ— 18" SOLID YELLOW
Ⓚ— 6" DOUBLE YELLOW
Ⓛ— 6" SKIP YELLOW TYP (10'-30')
Ⓜ— 6" SKIP YELLOW TYP (6'-10')
Ⓝ— 6" SKIP YELLOW TYP (2'-4')
Ⓟ— RPM BI-DIRECTIONAL AMBER/AMBER
Ⓡ— FDP WHITE
Ⓢ— FDP YELLOW
Ⓣ— RPM BI-DIRECTIONAL WHITE/RED
Ⓤ— RPM BI-DIRECTIONAL RED/YELLOW

THE OFFICIAL RECORD OF THIS SHEET IS THE ELECTRONIC FILE DIGITALLY SIGNED AND SEALED UNDER RULE 61G15-23.004, F.A.C.

O:\Projects\18130102-03_Lyons_Rd\2018503\signing\plans\p20.dgn

PROPEL

PROPEL ENGINEERING, LLC.
2711 N VISTA PARKWAY, SUITE B-7
WEST PALM BEACH, FLORIDA 33411
FLORIDA BUSINESS CERT. NO. 31050
PHONE (561) 866-5730

Seal:
MAJHARUL ALAM, PE
P.E# 61600

No.	Revisions	By	Date

PALM BEACH COUNTY
ENGINEERING AND PUBLIC WORKS
ROADWAY PRODUCTION
P.O. BOX 21229, WEST PALM BEACH, FLORIDA

SCALE: N.T.S.
APPROVED: MA
DRAWN: PBV
CHECKED: MK
DATE: 3/8/2026

MohammadKhan
3/8/2026
5:30:53 PM

LYONS ROAD

L.W.D.D. L-30 CANAL TO BOYNTON BEACH BLVD.

SIGNING AND PAVEMENT MARKING PLAN

SHEET: S-26
OF: S-38
PROJECT NO. 2018503

THE OFFICIAL RECORD OF THIS SHEET IS THE ELECTRONIC FILE DIGITALLY SIGNED AND SEALED UNDER RULE 61G15-23.004, F.A.C.

LYONS WEST AGR PUD PLAT ONE

N

0 10 40

Feet

R/W LINE

6'
11'
11'

55.00'

110.00'

MATCH LINE STA. 227+20.00

LYONS RD

228 229 230 231 232

℄ CONST LYONS ROAD

MATCH LINE STA. 232+80.00

55.00'

110.00'

11'
11'
6'

R/W LINE

CANYON LAKES PLAT ONE

- Ⓐ— 6" SOLID WHITE
- Ⓑ— 8" SOLID WHITE
- Ⓒ— 12" SOLID WHITE
- Ⓓ— 18" SOLID WHITE
- Ⓔ— 24" SOLID WHITE
- Ⓕ— 6" SKIP WHITE TYP (10'-30')
- Ⓖ— 6" SKIP WHITE TYP (6'-10')
- Ⓗ— 6" SKIP WHITE TYP (2'-4')
- Ⓘ— 6" SOLID YELLOW
- Ⓙ— 18" SOLID YELLOW
- Ⓚ— 6" DOUBLE YELLOW
- Ⓛ— 6" SKIP YELLOW TYP (10'-30')
- Ⓜ— 6" SKIP YELLOW TYP (6'-10')
- Ⓝ— 6" SKIP YELLOW TYP (2'-4')
- Ⓟ— RPM BI-DIRECTIONAL AMBER/AMBER
- Ⓡ— FDP WHITE
- Ⓢ— FDP YELLOW
- Ⓣ— RPM BI-DIRECTIONAL WHITE/RED
- Ⓤ— RPM BI-DIRECTIONAL RED/YELLOW

PROPEL ENGINEERING, LLC.
2711 N VISTA PARKWAY, SUITE B-7
WEST PALM BEACH, FLORIDA 33411
FLORIDA BUSINESS CERT. NO. 31050
PHONE (561) 866-5730

Seal:

MAJHARUL ALAM, PE
P.E# 61600

No.	Revisions	By	Date

PALM BEACH COUNTY
ENGINEERING AND PUBLIC WORKS
ROADWAY PRODUCTION
P.O. BOX 21229, WEST PALM BEACH, FLORIDA

SCALE: N.T.S.
APPROVED: MA
DRAWN: PBV
CHECKED: MK
DATE: 3/8/2026

MohammadKhan
3/8/2026
5:31:11 PM

LYONS ROAD

L.W.D.D. L-50 CANAL TO BOYNTON BEACH BLVD.

SIGNING AND PAVEMENT MARKING PLAN

SHEET: S-27
OF: S-38
PROJECT NO. 2018503

0:\Projects\18130102-03_Lyons_Rd\2018503\signing\plansp21.dgn

THE OFFICIAL RECORD OF THIS SHEET IS THE ELECTRONIC FILE DIGITALLY SIGNED AND SEALED UNDER RULE 61G15-23.004, F.A.C.

LYONS WEST AGR PUD PLAT ONE

0 10 40
Feet

R3-17
24"x18"
STA 236+47

(TO BE REMOVED)
SPEED LIMIT 50

R2-1
30"x36"
STA 237+42
SPEED LIMIT 45

R/W LINE

MATCH LINE STA. 232+80.00

55.00'
110.00'

LYONS RD

233 234 235 236 237 238

℄ CONST LYONS ROAD

+10.00
+07.50
+56.50
+60.00
+87.00
+87.00
+09.50

30'

15' (TYP.)
15' (TYP.)

6'
11'
11'
11'
11'
5'
11'

MATCH LINE STA. 238+40.00

55.00'
110.00'

R/W LINE

R3-17
24"x18"
STA 236+47

Ⓐ— 6" SOLID WHITE
Ⓑ— 8" SOLID WHITE
Ⓒ— 12" SOLID WHITE
Ⓓ— 18" SOLID WHITE
Ⓔ— 24" SOLID WHITE
Ⓕ— 6" SKIP WHITE TYP (10'-30')
Ⓖ— 6" SKIP WHITE TYP (6'-10')
Ⓗ— 6" SKIP WHITE TYP (2'-4')
Ⓘ— 6" SOLID YELLOW
Ⓙ— 18" SOLID YELLOW
Ⓚ— 6" DOUBLE YELLOW
Ⓛ— 6" SKIP YELLOW TYP (10'-30')
Ⓜ— 6" SKIP YELLOW TYP (6'-10')
Ⓝ— 6" SKIP YELLOW TYP (2'-4')
Ⓟ— RPM BI-DIRECTIONAL AMBER/AMBER
Ⓡ— FDP WHITE
Ⓢ— FDP YELLOW
Ⓣ— RPM BI-DIRECTIONAL WHITE/RED
Ⓤ— RPM BI-DIRECTIONAL RED/YELLOW

CANYON LAKES PLAT ONE

O:\Projects\2018503\03-03_Lyons_Rd\2018503\signing\plans\p22.dgn

PROPEL

PROPEL ENGINEERING, LLC.
2711 N VISTA PARKWAY, SUITE B-7
WEST PALM BEACH, FLORIDA 33411
FLORIDA BUSINESS CERT. NO. 31050
PHONE (561) 866-5730

Seal:
MAJHARUL ALAM, PE
P.E# 61600

No.	Revisions	By	Date

PALM BEACH COUNTY
ENGINEERING AND PUBLIC WORKS
ROADWAY PRODUCTION
P.O. BOX 21229, WEST PALM BEACH, FLORIDA

SCALE: N.T.S.
APPROVED: MA
DRAWN: PBV
CHECKED: MK
DATE: 3/8/2026

MohammadKhan
3/8/2026
5:31:28 PM

LYONS ROAD
L.W.D.D. L-30 CANAL TO BOYNTON BEACH BLVD.
SIGNING AND PAVEMENT MARKING PLAN

SHEET: S-28
OF: S-38
PROJECT NO. 2018503

THE OFFICIAL RECORD OF THIS SHEET IS THE ELECTRONIC FILE DIGITALLY SIGNED AND SEALED UNDER RULE 61G15-23.004, F.A.C.

LYONS WEST AGR PUD PLAT ONE

0 10 40
Feet

LAKE ROYAL RD

EXISTING CROSSWALK (TO REMAIN)

RELOCATE FROM STA 239+86 TO STA 240+07

R/W LINE

MATCH LINE STA. 238+40.00

55.00'

110.00'

+47.50 Ⓒ
+47.00
+57.00
7.50' (RT)
90'-0" R
95'-0" R
+71.39
53.53' (LT)
+81.39
48.62' (LT)
+89.00
Ⓐ
11'
6'
11'
11'
11'
15' (TYP.)
+68.50
+48.50
Ⓗ
Ⓕ
+24.00
+69.50
Ⓣ
Ⓖ
+49.00
LYONS RD
239
240
241
242
243
244
10'
25' (TYP.)
15' (TYP.)
15' (TYP.)
Ⓔ
Ⓘ
Ⓟ
Ⓚ
Ⓝ
Ⓓ
BLUE RPM STA.239+63.50
+03.25
3.42' (RT)
+03.20
10.08' (RT)
Ⓘ
Ⓕ
Ⓣ
Ⓐ
Ⓓ
Ⓑ
30'
℄ CONST LYONS ROAD
+57.00
25' TYP.)
10'
+57.33
49.95' (RT)
+73.47
55.00' (RT)
+81.50
20.60' (RT)
+63.47
53.14' (RT)
+81.39
49.29' (RT)
+71.39
53.51' (RT)
R/W LINE
MATCH LINE STA. 244+00.00
55.00'
110.00'

EXISTING CROSSWALK (TO REMAIN)

CANYON LAKES DR

(TO REMAIN)

RELOCATE FROM STA 238+63 TO STA 238+42

SPEED LIMIT 50
(TO BE REMOVED)

SPEED LIMIT 45
R2-1
30"x36"
STA 240+75

CANYON LAKES PLAT ONE

Ⓐ— 6" SOLID WHITE
Ⓑ— 8" SOLID WHITE
Ⓒ— 12" SOLID WHITE
Ⓓ— 18" SOLID WHITE
Ⓔ— 24" SOLID WHITE
Ⓕ— 6" SKIP WHITE TYP (10'-30')
Ⓖ— 6" SKIP WHITE TYP (6'-10')
Ⓗ— 6" SKIP WHITE TYP (2'-4')
Ⓘ— 6" SOLID YELLOW
Ⓙ— 18" SOLID YELLOW
Ⓚ— 6" DOUBLE YELLOW
Ⓛ— 6" SKIP YELLOW TYP (10'-30')
Ⓜ— 6" SKIP YELLOW TYP (6'-10')
Ⓝ— 6" SKIP YELLOW TYP (2'-4')
Ⓟ— RPM BI-DIRECTIONAL AMBER/AMBER
Ⓡ— FDP WHITE
Ⓢ— FDP YELLOW
Ⓣ— RPM BI-DIRECTIONAL WHITE/RED
Ⓤ— RPM BI-DIRECTIONAL RED/YELLOW

0:\Projects\18130102-03_Lyons_Rd\2018503\signing\plansp23.dgn

PROPEL

PROPEL ENGINEERING, LLC.
2711 N VISTA PARKWAY, SUITE B-7
WEST PALM BEACH, FLORIDA 33411
FLORIDA BUSINESS CERT. NO. 31050
PHONE (561) 866-5730

Seal:
MAJHARUL ALAM, PE
P.E# 61600

No.	Revisions	By	Date

PALM BEACH COUNTY
ENGINEERING AND PUBLIC WORKS
ROADWAY PRODUCTION
P.O. BOX 21229, WEST PALM BEACH, FLORIDA

SCALE: N.T.S.
APPROVED: MA
DRAWN: PBV
CHECKED: MK
DATE: 3/8/2026

MohammadKhan
3/8/2026
5:31:45 PM

LYONS ROAD

L.W.D.D. L-50 CANAL TO BOYNTON BEACH BLVD.

SIGNING AND PAVEMENT MARKING PLAN

SHEET: S-29
OF: S-38
PROJECT NO. 2018503

THE OFFICIAL RECORD OF THIS SHEET IS THE ELECTRONIC FILE DIGITALLY SIGNED AND SEALED UNDER RULE 61G15-23.004, F.A.C.

LYONS WEST AGR PUD PLAT ONE

N

0 10 40

Feet

R3-17
24"x18"
STA 249+47

BIKE LANE

R/W LINE

55.00'
110.00'
MATCH LINE STA. 244+00.00

6'
11'
11'

Ⓐ Ⓣ Ⓕ

LYONS RD

244 245 246 247 248 249

Ⓘ

℄ CONST LYONS ROAD

Ⓣ Ⓕ Ⓐ

11'
11'
6'

MATCH LINE STA. 249+60.00
55.00'
110.00'

R/W LINE

R3-17
24"x18"
STA 249+47

BIKE LANE

CANYON LAKES-PLAT SIX

Ⓐ— 6" SOLID WHITE
Ⓑ— 8" SOLID WHITE
Ⓒ— 12" SOLID WHITE
Ⓓ— 18" SOLID WHITE
Ⓔ— 24" SOLID WHITE
Ⓕ— 6" SKIP WHITE TYP (10'-30')
Ⓖ— 6" SKIP WHITE TYP (6'-10')
Ⓗ— 6" SKIP WHITE TYP (2'-4')
Ⓘ— 6" SOLID YELLOW
Ⓙ— 18" SOLID YELLOW
Ⓚ— 6" DOUBLE YELLOW
Ⓛ— 6" SKIP YELLOW TYP (10'-30')
Ⓜ— 6" SKIP YELLOW TYP (6'-10')
Ⓝ— 6" SKIP YELLOW TYP (2'-4')
Ⓟ— RPM BI-DIRECTIONAL AMBER/AMBER
Ⓡ— FDP WHITE
Ⓢ— FDP YELLOW
Ⓣ— RPM BI-DIRECTIONAL WHITE/RED
Ⓤ— RPM BI-DIRECTIONAL RED/YELLOW

0:\Projects\18130102-03_Lyons_Rd\2018503\signing\plansp24.dgn

PROPEL

PROPEL ENGINEERING, LLC.
2711 N VISTA PARKWAY, SUITE B-7
WEST PALM BEACH, FLORIDA 33411
FLORIDA BUSINESS CERT. NO. 31050
PHONE (561) 866-5730

Seal:

MAJHARUL ALAM, PE
P.E# 61600

No.	Revisions	By	Date

PALM BEACH COUNTY
ENGINEERING AND PUBLIC WORKS
ROADWAY PRODUCTION
P.O. BOX 21229, WEST PALM BEACH, FLORIDA

SCALE: N.T.S.
APPROVED: MA
DRAWN: PBV
CHECKED: MK
DATE:3/8/2026

MohammadKhan
3/8/2026
5:32:03 PM

LYONS ROAD

L.W.D.D. L-30 CANAL TO BOYNTON BEACH BLVD.

SIGNING AND PAVEMENT MARKING PLAN

SHEET: S-30
OF: S-38
PROJECT NO. 2018503

LYONS WEST AGR-PUD

S89°36'33"E

L.W.D.D L-25 CANAL

R/W LINE

R/W LINE

LYONS RD

STA. 249+60.00

STA. 255+20.00

MATCH LINE

MATCH LINE

55.00'

110.00'

55.00'

55.00'

110.00'

55.00'

250 251 252 253 254 255

℄ CONST LYONS ROAD

+82.00

+32.00

+12.00

6'
11'
11'

12'
11'
11'
6'

0 10 40
Feet

R/W LINE

R/W LINE

L.W.D.D L-25 CANAL

Ⓐ— 6" SOLID WHITE
Ⓑ— 8" SOLID WHITE
Ⓒ— 12" SOLID WHITE
Ⓓ— 18" SOLID WHITE
Ⓔ— 24" SOLID WHITE
Ⓕ— 6" SKIP WHITE TYP (10'-30')
Ⓖ— 6" SKIP WHITE TYP (6'-10')
Ⓗ— 6" SKIP WHITE TYP (2'-4')
Ⓘ— 6" SOLID YELLOW
Ⓙ— 18" SOLID YELLOW
Ⓚ— 6" DOUBLE YELLOW
Ⓛ— 6" SKIP YELLOW TYP (10'-30')
Ⓜ— 6" SKIP YELLOW TYP (6'-10')
Ⓝ— 6" SKIP YELLOW TYP (2'-4')
Ⓟ— RPM BI-DIRECTIONAL AMBER/AMBER
Ⓡ— FDP WHITE
Ⓢ— FDP YELLOW
Ⓣ— RPM BI-DIRECTIONAL WHITE/RED
Ⓤ— RPM BI-DIRECTIONAL RED/YELLOW

CANYON LAKES-PLAT ONE

THE OFFICIAL RECORD OF THIS SHEET IS THE ELECTRONIC FILE DIGITALLY SIGNED AND SEALED UNDER RULE 61G15-23.004, F.A.C.

0:\Projects\18130102-03_Lyons_Rd\2018503\signing\plansp25.dgn

PROPEL ENGINEERING, LLC.
2711 N VISTA PARKWAY, SUITE B-7
WEST PALM BEACH, FLORIDA 33411
FLORIDA BUSINESS CERT. NO. 31050
PHONE (561) 866-5730

Seal:
MAJHARUL ALAM, PE
P.E# 61600

No.	Revisions	By	Date

PALM BEACH COUNTY
ENGINEERING AND PUBLIC WORKS
ROADWAY PRODUCTION
P.O. BOX 21229, WEST PALM BEACH, FLORIDA

SCALE: N.T.S.
APPROVED: MA
DRAWN: PBV
CHECKED: MK
DATE:3/8/2026

MohammadKhan 3/8/2026 5:32:21 PM

LYONS ROAD

L.W.D.D. L-30 CANAL TO BOYNTON BEACH BLVD.

SIGNING AND PAVEMENT MARKING PLAN

SHEET: S-31
OF: S-38
PROJECT NO. 2018503

LYONS WEST AGR PUD-PLAT EIGHT

0 10 40
Feet

ONLY

FTP-82-08
24"x36"
STA 256+60

R4-7
24"x30"
OM1-1
18"x18"
STA 256+60

R4-7
24"x30"
OM1-1
18"x18"
STA 257+78

ONLY

FTP-82-08
24"x36"
STA 257+78

R/W LINE

STA. 255+20.00

MATCH LINE

55.00'

110.00'

6'
11'
11'
12'
11'
11'
6'

+55.50

+78.00

+60.00

+77.50

+58.00

+29.50

25' (TYP.)

15' (TYP.)

LYONS RD

℄ CONST LYONS ROAD

256 257 258 259 260

STA. 260+80.00

MATCH LINE

55.00'

110.00'

R/W LINE

- Ⓐ— 6" SOLID WHITE
- Ⓑ— 8" SOLID WHITE
- Ⓒ— 12" SOLID WHITE
- Ⓓ— 18" SOLID WHITE
- Ⓔ— 24" SOLID WHITE
- Ⓕ— 6" SKIP WHITE TYP (10'-30')
- Ⓖ— 6" SKIP WHITE TYP (6'-10')
- Ⓗ— 6" SKIP WHITE TYP (2'-4')
- Ⓘ— 6" SOLID YELLOW
- Ⓙ— 18" SOLID YELLOW
- Ⓚ— 6" DOUBLE YELLOW
- Ⓛ— 6" SKIP YELLOW TYP (10'-30')
- Ⓜ— 6" SKIP YELLOW TYP (6'-10')
- Ⓝ— 6" SKIP YELLOW TYP (2'-4')
- Ⓟ— RPM BI-DIRECTIONAL AMBER/AMBER
- Ⓡ— FDP WHITE
- Ⓢ— FDP YELLOW
- Ⓣ— RPM BI-DIRECTIONAL WHITE/RED
- Ⓤ— RPM BI-DIRECTIONAL RED/YELLOW

CANYON LAKES-PLAT ONE

THE OFFICIAL RECORD OF THIS SHEET IS THE ELECTRONIC FILE DIGITALLY SIGNED AND SEALED UNDER RULE 61G15-23.004, F.A.C.

C:\Projects\181301\02-03_Lyons_Rd\2018503\signing\plans\sp26.dgn

PROPEL

PROPEL ENGINEERING, LLC.
2711 N VISTA PARKWAY, SUITE B-7
WEST PALM BEACH, FLORIDA 33411
FLORIDA BUSINESS CERT. NO. 31050
PHONE (561) 866-5730

Seal:

MAJHARUL ALAM, PE
P.E# 61600

No.	Revisions	By	Date

PALM BEACH COUNTY
ENGINEERING AND PUBLIC WORKS
ROADWAY PRODUCTION
P.O. BOX 21229, WEST PALM BEACH, FLORIDA

SCALE: N.T.S.
APPROVED: MA
DRAWN: PBV
CHECKED: MK
DATE: 3/8/2026

MohammadKhan
3/8/2026
5:32:42 PM

LYONS ROAD

L.W.D.D. L-50 CANAL TO BOYNTON BEACH BLVD.

SIGNING AND PAVEMENT MARKING PLAN

SHEET: S-32
OF: S-38

PROJECT NO.
2018503

LYONS WEST AGR PUD PLAT EIGHT

0 10 40
Feet

R3-17
24"x18"
STA 262+45

BIKE LANE

(TO BE REMOVED)

WRONG WAY

R/W LINE

MATCH LINE STA. 260+80.00

55.00'

110.00'

+09.50

LYONS RD

BLUE RPM
STA. 264+35.00

6'
11'
11'

℄ CONST LYONS ROAD

261 262 263 264 265 266

+47.50

+97.50

15' (TYP.)

+77.50

11'
11'
11'
5'
11'

+46.63

25' (TYP.)

L-6
L-6
L-6

+97.50

+77.50

30'

MATCH LINE STA. 266+40.00

55.00'

110.00'

R/W LINE

AHEAD

S1-1
36"x36"
W16-9B
24"x12"
STA 264+45

WRONG WAY

(TO BE REMOVED)

CANYON TOWN CENTER

(TO REMAIN)

DO NOT ENTER

(TO BE REMOVED)

Ⓐ— 6" SOLID WHITE
Ⓑ— 8" SOLID WHITE
Ⓒ— 12" SOLID WHITE
Ⓓ— 18" SOLID WHITE
Ⓔ— 24" SOLID WHITE
Ⓕ— 6" SKIP WHITE TYP (10'-30')
Ⓖ— 6" SKIP WHITE TYP (6'-10')
Ⓗ— 6" SKIP WHITE TYP (2'-4')
Ⓘ— 6" SOLID YELLOW
Ⓙ— 18" SOLID YELLOW
Ⓚ— 6" DOUBLE YELLOW
Ⓛ— 6" SKIP YELLOW TYP (10'-30')
Ⓜ— 6" SKIP YELLOW TYP (6'-10')
Ⓝ— 6" SKIP YELLOW TYP (2'-4')
Ⓟ— RPM BI-DIRECTIONAL AMBER/AMBER
Ⓡ— FDP WHITE
Ⓢ— FDP YELLOW
Ⓣ— RPM BI-DIRECTIONAL WHITE/RED
Ⓤ— RPM BI-DIRECTIONAL RED/YELLOW

CANYON LAKES-PLAT ONE

THE OFFICIAL RECORD OF THIS SHEET IS THE ELECTRONIC FILE DIGITALLY SIGNED AND SEALED UNDER RULE 61G15-23.004, F.A.C.

0:\Projects\18130102-03_Lyons_Rd\2018503\signing\plansp27.dgn

PROPEL ENGINEERING, LLC.
2711 N VISTA PARKWAY, SUITE B-7
WEST PALM BEACH, FLORIDA 33411
FLORIDA BUSINESS CERT. NO. 31050
PHONE (561) 866-5730

Seal:
MAJHARUL ALAM, PE
P.E# 61600

No.	Revisions	By	Date

PALM BEACH COUNTY
ENGINEERING AND PUBLIC WORKS
ROADWAY PRODUCTION
P.O. BOX 21229, WEST PALM BEACH, FLORIDA

SCALE: N.T.S.
APPROVED: MA
DRAWN: PBV
CHECKED: MK
DATE: 3/8/2026

MohammadKhan
3/8/2026
5:32:59 PM

LYONS ROAD

L.W.D.D. L-50 CANAL TO BOYNTON BEACH BLVD.

SIGNING AND PAVEMENT MARKING PLAN

SHEET: S-33
OF: S-38
PROJECT NO. 2018503

LYONS WEST AGR PUD PLAT EIGHT

R4-7
24"x30"
OM1-1
18"x18"
STA 266+40

(TO BE REMOVED)

(TO BE REMOVED)

R4-7
24"x30"
STA 267+55

(TO BE REMOVED)
WRONG WAY

N
0 10 40
Feet

+47.96
46.00' (LT)
+57.96
46.00' (LT)
+30.58
46.83' (LT)
+40.61
47.08' (LT)

R/W LINE

+44.50
+44.50

6'
11'
11'
11'
LYONS RD
15' (TYP.)
25' (TYP.)
+03.00
+83.50
+33.00

MATCH LINE STA. 266+40.00
55.00'
110.00'
10'
10'
95'-0" R
267
268
269
270
271
272
℄ CONST LYONS ROAD
MATCH LINE STA. 272+00.00
55.00'
110.00'

+34.50
+34.50
11'
11'
5'
11'
11'
11'
11'
5'
11'

271+27.84
30.00' (RT)
+51.46
55.00' (RT)

+46.50
+51.60
54.89' (RT)
+61.74
58.69' (RT)
+96.96
73.01 (RT)
95'-0" R

+32.38
54.98' (RT)
+22.12
59.00' (RT)
10'
+62.74
68.70'(RT)
+21.05
68.99' (RT)

R/W LINE

(TO REMAIN)
CANYON TOWN CENTER

DO NOT ENTER
(TO BE REMOVED)

INGRESS/EGRESS EASEMENT

WARNING
NO TRESPASSING
PROPERTY IS UNDER
PALM BEACH COUNTY
SHERIFF'S OFFICE
F.S.S. 810.09
(TO BE REMOVED)

WRONG WAY
(TO BE REMOVED)

SEN. JOE ABRUZZO AVE

Senator Joe Abruzzo Ave

STOP
DIVIDED HIGHWAY
(TO BE REMOVED)

INGRESS/EGRESS EASEMENT

CANYON TOWN CENTER TMD

THE LEARNING EXPERIENCE- BOYNTON BEACH

CANYON TOWER CENTER

Ⓐ— 6" SOLID WHITE
Ⓑ— 8" SOLID WHITE
Ⓒ— 12" SOLID WHITE
Ⓓ— 18" SOLID WHITE
Ⓔ— 24" SOLID WHITE
Ⓕ— 6" SKIP WHITE TYP (10'-30')
Ⓖ— 6" SKIP WHITE TYP (6'-10')
Ⓗ— 6" SKIP WHITE TYP (2'-4')
Ⓘ— 6" SOLID YELLOW
Ⓙ— 18" SOLID YELLOW
Ⓚ— 6" DOUBLE YELLOW
Ⓛ— 6" SKIP YELLOW TYP (10'-30')
Ⓜ— 6" SKIP YELLOW TYP (6'-10')
Ⓝ— 6" SKIP YELLOW TYP (2'-4')
Ⓟ— RPM BI-DIRECTIONAL AMBER/AMBER
Ⓡ— FDP WHITE
Ⓢ— FDP YELLOW
Ⓣ— RPM BI-DIRECTIONAL WHITE/RED
Ⓤ— RPM BI-DIRECTIONAL RED/YELLOW

THE OFFICIAL RECORD OF THIS SHEET IS THE ELECTRONIC FILE DIGITALLY SIGNED AND SEALED UNDER RULE 61G15-23.004, F.A.C.

D:\Projects\181301102-03_Lyons_Rd\2018503\signing\plansp28.dgn

PROPEL ENGINEERING, LLC.
2711 N VISTA PARKWAY, SUITE B-7
WEST PALM BEACH, FLORIDA 33411
FLORIDA BUSINESS CERT. NO. 31050
PHONE (561) 866-5730

Seal:
MAJHARUL ALAM, PE
P.E.# 61600

No.	Revisions	By	Date

PALM BEACH COUNTY
ENGINEERING AND PUBLIC WORKS
ROADWAY PRODUCTION
P.O. BOX 21229, WEST PALM BEACH, FLORIDA

MohammadKhan

SCALE: N.T.S.
APPROVED: MA
DRAWN: PBV
CHECKED: MK
DATE:3/8/2026
3/8/2026
5:33:16 PM

LYONS ROAD

L.W.D.D. L-50 CANAL TO BOYNTON BEACH BLVD.

SIGNING AND PAVEMENT MARKING PLAN

SHEET: S-34
OF: S-38
PROJECT NO. 2018503

LYONS WEST AGR PUD-PLAT TEN

LYONS WEST AGR PUD-PLAT TEN

0 10 40
Feet

(TO BE REMOVED)
AHEAD

AHEAD
S1-1
36"x36"
W16-9B
24"x12"
STA 273+00

(TO BE REMOVED)
LANE ENDS MERGE LEFT

R2-1
30"x36"
STA 276+49
SPEED LIMIT 45

(TO BE REMOVED)
SPEED LIMIT 50

RELOCATE FROM
STA 272+10.00
TO STA 272+10.00
ONE WAY

R/W LINE

LYONS RD

MATCH LINE STA. 272+00.00
55.00'
110.00'
55.00'

272 273 274 275 276 277

+00.00
+00.00
+80.00
+03.00
+82.50

6' 11' 11'
11' 11' 6'
15' (TYP.)
30'
11' 11' 6' 14'
15' (TYP.)

SCHOOL SIGNAL

℄ CONST LYONS ROAD
℄ CONST LYONS ROAD

272+53.24
31.63' (RT)

+31.30 R 3
55.00' (RT)

MATCH LINE STA. 277+60.00
55.00'
122.00'
67.00'

AHEAD
(TO BE REMOVED)

AHEAD
S1-1
36"x36"
W16-9B
24"x12"
STA 273+00

R3-17
24"x18"
STA 275+45
BIKE LANE

R/W LINE

STOP
ONLY
(TO BE REMAIN)

CANYON TOWN CENTER TMD

CHICK-FIL-A

Ⓐ 6" SOLID WHITE
Ⓑ 8" SOLID WHITE
Ⓒ 12" SOLID WHITE
Ⓓ 18" SOLID WHITE
Ⓔ 24" SOLID WHITE
Ⓕ 6" SKIP WHITE TYP (10'-30')
Ⓖ 6" SKIP WHITE TYP (6'-10')
Ⓗ 6" SKIP WHITE TYP (2'-4')
Ⓘ 6" SOLID YELLOW
Ⓙ 18" SOLID YELLOW
Ⓚ 6" DOUBLE YELLOW
Ⓛ 6" SKIP YELLOW TYP (10'-30')
Ⓜ 6" SKIP YELLOW TYP (6'-10')
Ⓝ 6" SKIP YELLOW TYP (2'-4')
Ⓟ RPM BI-DIRECTIONAL AMBER/AMBER
Ⓡ FDP WHITE
Ⓢ FDP YELLOW
Ⓣ RPM BI-DIRECTIONAL WHITE/RED
Ⓤ RPM BI-DIRECTIONAL RED/YELLOW

THE OFFICIAL RECORD OF THIS SHEET IS THE ELECTRONIC FILE DIGITALLY SIGNED AND SEALED UNDER RULE 61G15-23.004, F.A.C.

PROPEL ENGINEERING, LLC.
2711 N VISTA PARKWAY, SUITE B-7
WEST PALM BEACH, FLORIDA 33411
FLORIDA BUSINESS CERT. NO. 31050
PHONE (561) 866-5730

Seal:
MAJHARUL ALAM, PE
P.E# 61600

No.	Revisions	By	Date

PALM BEACH COUNTY
ENGINEERING AND PUBLIC WORKS
ROADWAY PRODUCTION
P.O. BOX 21229, WEST PALM BEACH, FLORIDA

SCALE: N.T.S.
APPROVED: MA
DRAWN: PBV
CHECKED: MK
DATE:3/8/2026

MohammadKhan
3/8/2026
5:33:34 PM

LYONS ROAD

L.W.D.D. L-30 CANAL TO BOYNTON BEACH BLVD.

SIGNING AND PAVEMENT MARKING PLAN

SHEET: S-35
OF: S-38
PROJECT NO. 2018503

C:\Users\mohammadkhan\Desktop\Projects\LYONS ROAD_2018503\Signing\Sign_Plan_S35.dgn

THE OFFICIAL RECORD OF THIS SHEET IS THE ELECTRONIC FILE DIGITALLY SIGNED AND SEALED UNDER RULE 61G15-23.004, F.A.C.

PALM BEACH FARMS CO - PLAT NO. 3

0 10 40 Feet

BOYNTON BEACH BLVD

℄ BOYNTON BEACH BLVD

R/W LINE

(TO REMAIN)

RELOCATE FROM STA 278+55 TO STA 278+55

R3-17 24"x18" STA 278+04

BIKE LANE

WELCOME TO THE AGRICULTURAL RESERVE

STOP FOR TURNING VEHICLES

(TO BE REMOVED)

S1-1 36"x36"

W16-9B 24"x12" STA 31+65

R10-15A 24"x30" STA 33+25

WEST 804 EAST 804

TURNING VEHICLES STOP FOR

Sta. 31+09.28 71.23' (LT)

Sta. 31+46.87 55.15' (LT)

+05.30 71.91' (LT)

+97.66 61.86' (LT)

+79.17 49.43' (LT)

+89.26 54.98' (LT)

Sta. 31+20.88 61.51' (LT)

Sta. 31+36.87 55.71' (LT)

10' CROSSWALK

+79.00

+54.00

+31.00

25' (TYP.)

15' (TYP.)

BLUE RPM STA. 31+66.00

℄ LYONS ROAD

LYONS RD

MATCH LINE STA. 277+60.00

MATCH LINE STA. 33+80.00

55.00'

67.00'

122.00'

65.29'

138.00'

72.71'

278 279 30 31 32 33 64 65 99

150' R 110' R 115' R 100' R

+60.00 +68.00 +77.39 58.91' (RT) +68.27 42.44' (RT) +87.35 61.28' (RT) +05.11 72.54' (RT) +12.91 R 3 82.40' (RT)

+46.50 Sta.31+46.34 48.18' (RT) Sta.31+69.90 45.17' (RT) Sta. 31+53.73 6.50' (RT) Sta.31+36.32 53.43' (RT) Sta. 32+22.27 56.17' (RT) Sta.31+17.22 81.39' (RT) Sta.31+17.22 71.23' (RT)

U-TURN YIELD TO RIGHT TURN

(TO REMAIN)

COBBLESTONE PLAZA

- Ⓐ 6" SOLID WHITE
- Ⓑ 8" SOLID WHITE
- Ⓒ 12" SOLID WHITE
- Ⓓ 18" SOLID WHITE
- Ⓔ 24" SOLID WHITE
- Ⓕ 6" SKIP WHITE TYP (10'-30')
- Ⓖ 6" SKIP WHITE TYP (6'-10')
- Ⓗ 6" SKIP WHITE TYP (2'-4')
- Ⓘ 6" SOLID YELLOW
- Ⓙ 18" SOLID YELLOW
- Ⓚ 6" DOUBLE YELLOW
- Ⓛ 6" SKIP YELLOW TYP (10'-30')
- Ⓜ 6" SKIP YELLOW TYP (6'-10')
- Ⓝ 6" SKIP YELLOW TYP (2'-4')
- Ⓟ RPM BI-DIRECTIONAL AMBER/AMBER
- Ⓡ FDP WHITE
- Ⓢ FDP YELLOW
- Ⓣ RPM BI-DIRECTIONAL WHITE/RED
- Ⓤ RPM BI-DIRECTIONAL RED/YELLOW

Q:\Projects\18130102-E3_Lyons_Rd_2018503\signing\signingplansp30.dgn

PROPEL ENGINEERING, LLC.
2711 N VISTA PARKWAY, SUITE B-7
WEST PALM BEACH, FLORIDA 33411
FLORIDA BUSINESS CERT. NO. 31050
PHONE (561) 866-5730

Seal: MAJHARUL ALAM, PE P.E# 61600

No.	Revisions	By	Date

PALM BEACH COUNTY
ENGINEERING AND PUBLIC WORKS
ROADWAY PRODUCTION
P.O. BOX 21229, WEST PALM BEACH, FLORIDA

SCALE: N.T.S.
APPROVED: MA
DRAWN: PBV
CHECKED: MK
DATE:3/8/2026

MohammadKhan 3/8/2026 5:33:51 PM

LYONS ROAD

L.W.D.D. L-50 CANAL TO BOYNTON BEACH BLVD.

SIGNING AND PAVEMENT MARKING PLAN

SHEET: S-36
OF: S-38
PROJECT NO. 2018503

- Ⓐ 6" SOLID WHITE
- Ⓑ 8" SOLID WHITE
- Ⓒ 12" SOLID WHITE
- Ⓓ 18" SOLID WHITE
- Ⓔ 24" SOLID WHITE
- Ⓕ 6" SKIP WHITE TYP (10'-30')
- Ⓖ 6" SKIP WHITE TYP (6'-10')
- Ⓗ 6" SKIP WHITE TYP (2'-4')
- Ⓘ 6" SOLID YELLOW
- Ⓙ 18" DOUBLE YELLOW
- Ⓚ 6" SOLID YELLOW
- Ⓛ 6" SKIP YELLOW TYP (10'-30')
- Ⓜ 6" SKIP YELLOW TYP (6'-10')
- Ⓝ 6" SKIP YELLOW TYP (2'-4')
- Ⓟ RPM BI-DIRECTIONAL AMBER/AMBER
- Ⓡ FDP WHITE
- Ⓢ FDP YELLOW
- Ⓣ RPM BI-DIRECTIONAL WHITE/RED
- Ⓤ RPM BI-DIRECTIONAL RED/YELLOW

PALM BEACH FARMS CO - PLAT NO. 3

N

0 10 40

Feet

(TO REMAIN) TO INTERSTATE 95

(TO BE REMOVED) AHEAD

AHEAD

S1-1 36"x36"

W16-9B 24"x12"

STA 38+26

(TO BE REMOVED) AHEAD

AHEAD

S1-1 36"x36"

W16-9B 24"x12"

STA 38+25

(TO REMAIN) FLORIDA'S TURNPIKE

Sta. 34+35.07
55.33' (LT)

Sta. 34+83.29
43.51' (LT)

R/W LINE

Sta. 38+27.02
38.50' (LT)

11' 6' 11' 11' 11'

65.29'

138.00'

72.71'

MATCH LINE STA. 33+80.00

+85.00

+60.00

15' (TYP.)

34 35 36 37 38

ONLY

SCHOOL

Sta. 37+08.30
6.50' (RT)

℄ LYONS ROAD

LYONS RD

Sta. 38+03.01
14.73' (LT)

+58.00

+59.50

11' 11' 5' 11'

25' (TYP.)

ONE WAY (TO REMAIN)

SPEED LIMIT 50 (TO BE REMOVED)

WELCOME TO THE AGRICULTURAL RESERVE (TO REMAIN)

SPEED LIMIT 45

R2-1
30"x36"
STA 36+60

R/W LINE

STOP (TO REMAIN)

END PROJECT
END SIGNING AND PAVEMENT MARKING
MATCH EXISTING
STA. 38+30.00
℄ SURVEY LYONS ROAD

COBBLESTONE PLAZA

BRYAN JOHNSON REAL ESTATE

THE OFFICIAL RECORD OF THIS SHEET IS THE ELECTRONIC FILE DIGITALLY SIGNED AND SEALED UNDER RULE 61G15-23.004, F.A.C.

C:\Projects\18010E03-02-26\Plans\Signing\S03B18010E03_Rd_Lyons.dgn

PROPEL ENGINEERING, LLC.
2711 N VISTA PARKWAY, SUITE B-7
WEST PALM BEACH, FLORIDA 33411
FLORIDA BUSINESS CERT. NO. 31050
PHONE (561) 866-5730

Seal:
MAJHARUL ALAM, PE
P.E.# 61600

No.	Revisions	By	Date

PALM BEACH COUNTY
ENGINEERING AND PUBLIC WORKS
ROADWAY PRODUCTION
P.O. BOX 21229, WEST PALM BEACH, FLORIDA

SCALE: N.T.S.
APPROVED: MA
DRAWN: PBV
CHECKED: MK
DATE: 3/8/2026

MohammadKhan
3/8/2026
5:34:09 PM

LYONS ROAD

L.W.D.D. L-30 CANAL TO BOYNTON BEACH BLVD.

SIGNING AND PAVEMENT MARKING PLAN

SHEET: S-37
OF: S-38
PROJECT NO. 2018503

SIGN NAME	D3-1		QTY	1	SIGN NUMBER	STATION(S)
PANEL		BORDER				184+25
WIDTH	3'-6"	WIDTH	Ø.5"			
HEIGHT	Ø'-9"	RADII	1.5"			
LEGEND	White	COLOR	White			
COLOR	Green					

SYMBOL(S)	ANGLE	X	Y	WID	HT

SIGN NUMBER	NUMBER OF POSTS	CLEARANCE Edge Of Lane	COLUMN SIZE		AVERAGE LENGTH

Panel Style: guide_con_street name_2-line_2012.ssi
M.U.T.C.D.: 2009 Edition

NO. OF LIGHT FIXTURES		FIXTURE SPACING		PHOTOMETRIC CURVE		WATT		VOLTAGE	

COPY	M	a	l	e	a	r		P	a	l	m		D	r		L									
SPACE	2.5	6	8.7	10	12.5	15.2	16.8	20.5	23.3	26.1	27.5	31	34.8	37.9		37									
COPY																									
SPACE																									
COPY																									
SPACE																									
SIGN NAME	D3-1		QTY	1	SIGN NUMBER	STATION(S)
PANEL		BORDER				184+22
WIDTH	3'-0"	WIDTH	Ø.5"			
HEIGHT	Ø'-9"	RADII	1.5"			
LEGEND	White	COLOR	White			
COLOR	Green					

SYMBOL(S)	ANGLE	X	Y	WID	HT

SIGN NUMBER	NUMBER OF POSTS	CLEARANCE Edge Of Lane	COLUMN SIZE		AVERAGE LENGTH

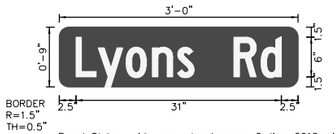

Panel Style: guide_con_street name_2-line_2012.ssi
M.U.T.C.D.: 2009 Edition

NO. OF LIGHT FIXTURES		FIXTURE SPACING		PHOTOMETRIC CURVE		WATT		VOLTAGE	

COPY	L	y	o	n	s		R	d		L															
SPACE	2.5	5.9	10.1	14	17.8	20.3	26.3	30.4		31															
COPY																									
SPACE																									
COPY																									
SPACE																									
SIGN NAME			QTY		SIGN NUMBER	STATION(S)
PANEL		BORDER				
WIDTH		WIDTH				
HEIGHT		RADII				
LEGEND		COLOR				
COLOR						

SYMBOL(S)	ANGLE	X	Y	WID	HT

SIGN NUMBER	NUMBER OF POSTS	CLEARANCE Edge Of Lane	COLUMN SIZE		AVERAGE LENGTH

NO. OF LIGHT FIXTURES		FIXTURE SPACING		PHOTOMETRIC CURVE		WATT		VOLTAGE	

COPY																									
SPACE																									
COPY																									
SPACE																									
SIGN NAME			QTY		SIGN NUMBER	STATION(S)
PANEL		BORDER				
WIDTH		WIDTH				
HEIGHT		RADII				
LEGEND		COLOR				
COLOR						

SYMBOL(S)	ANGLE	X	Y	WID	HT

SIGN NUMBER	NUMBER OF POSTS	CLEARANCE Edge Of Lane	COLUMN SIZE		AVERAGE LENGTH

NO. OF LIGHT FIXTURES		FIXTURE SPACING		PHOTOMETRIC CURVE		WATT		VOLTAGE	

COPY																									
SPACE																									
COPY																									
SPACE																									
PROPEL ENGINEERING, LLC.
2711 N VISTA PARKWAY, SUITE B-7
WEST PALM BEACH, FLORIDA 33411
FLORIDA BUSINESS CERT. NO. 31050
PHONE (561) 866-5730

Seal:

MAJHARUL ALAM
P.E# 61600

No.	Revisions	By	Date

PALM BEACH COUNTY
ENGINEERING AND PUBLIC WORKS
ROADWAY PRODUCTION
P.O. BOX 21229, WEST PALM BEACH, FLORIDA

MohammadKhan

SCALE: N.T.S.
APPROVED: MA
DRAWN: PBV
CHECKED: MK
DATE: 3/8/2026

3/8/2026 5:34:12 PM

LYONS ROAD

L.W.D.D. L-30 CANAL TO BOYNTON BEACH BLVD.

GUIDE SIGN WORKSHEET

SHEET: S-38
OF: S-38
PROJECT NO. 2018503

0:\Projects\18130102-03_Lyons_Rd\2018503\signing\GSWKSP01.dgn